PREVIOUSLY APPROVED PERSPECTIVE
Best Western Plus
Clemson, SC
11-17-2015

MCKAY + ZORN
& Associates, P.A.
architecture . engineering . design

PREVIOUSLY APPROVED PERSPECTIVE
Best Western Plus
Clemson, SC
11-17-2015

MCKAY + ZORN
& Associates, P.A.
architecture . engineering . design

PROPOSED PERSPECTIVE
Best Western Plus
Clemson, SC
11-17-2015

MCKAY + ZORN
& Associates, P.A.
architecture . engineering . design

PROPOSED PERSPECTIVE
Best Western Plus
Clemson, SC
11-17-2015

MCKAY + ZORN
& Associates, P.A.
architecture . engineering . design

PROPOSED PERSPECTIVE REAR
Best Western Plus
Clemson, SC
11-17-2015

MCKAY + ZORN
& Associates, P.A.
architecture . engineering . design

PROPOSED PERSPECTIVE REAR
Best Western Plus
Clemson, SC
11-17-2015

MCKAY + ZORN
& Associates, P.A.
architecture . engineering . design

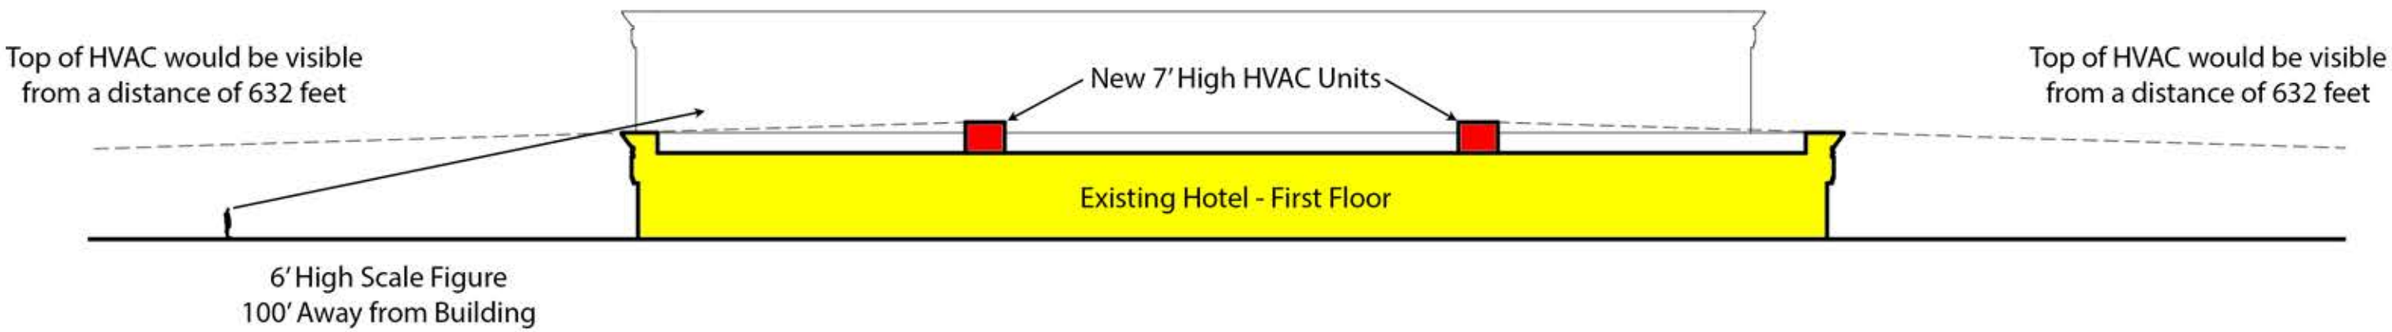

HVAC Sightlines - Previously Approved
Best Western Plus
Clemson, SC
6-16-2015

MCKAY + ZORN
& Associates, P.A.
architecture . engineering . design

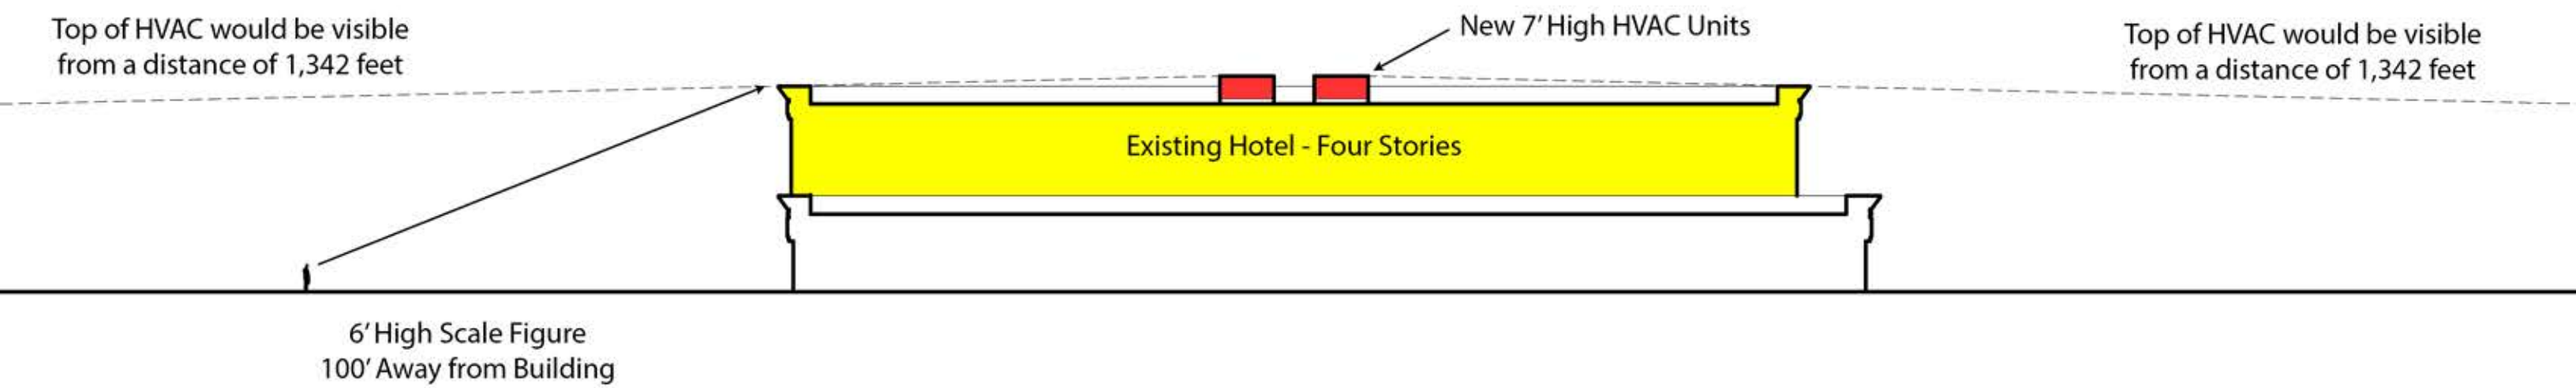

HVAC Sightlines - Revised
Best Western Plus
Clemson, SC
12-16-2015

MCKAY + ZORN
& Associates, P.A.
architecture . engineering . design

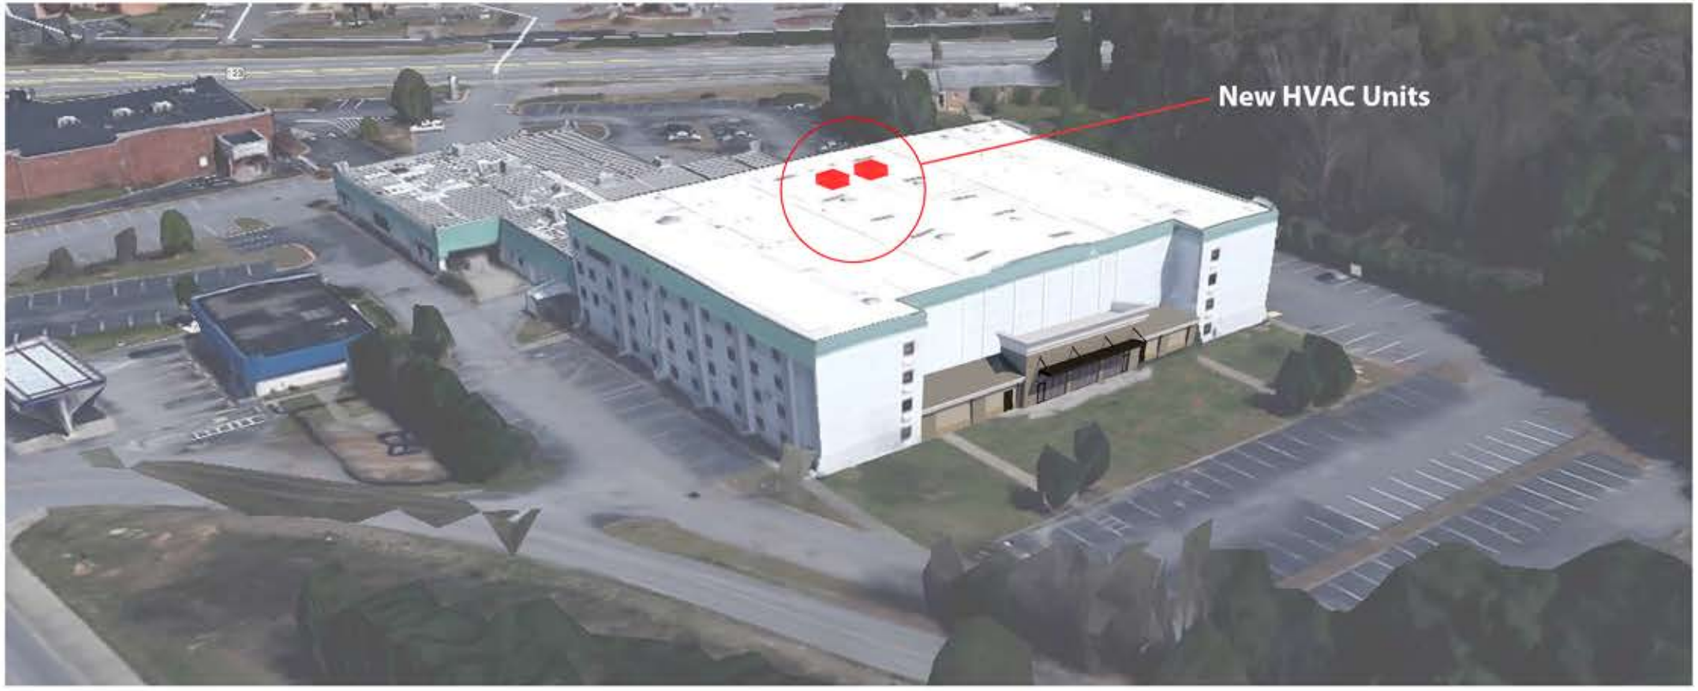

ROOFTOP VIEW OF NEW HVAC
Best Western Plus
Clemson, SC
12-16-2015

MCKAY + ZORN
& Associates, P.A.
architecture . engineering . design

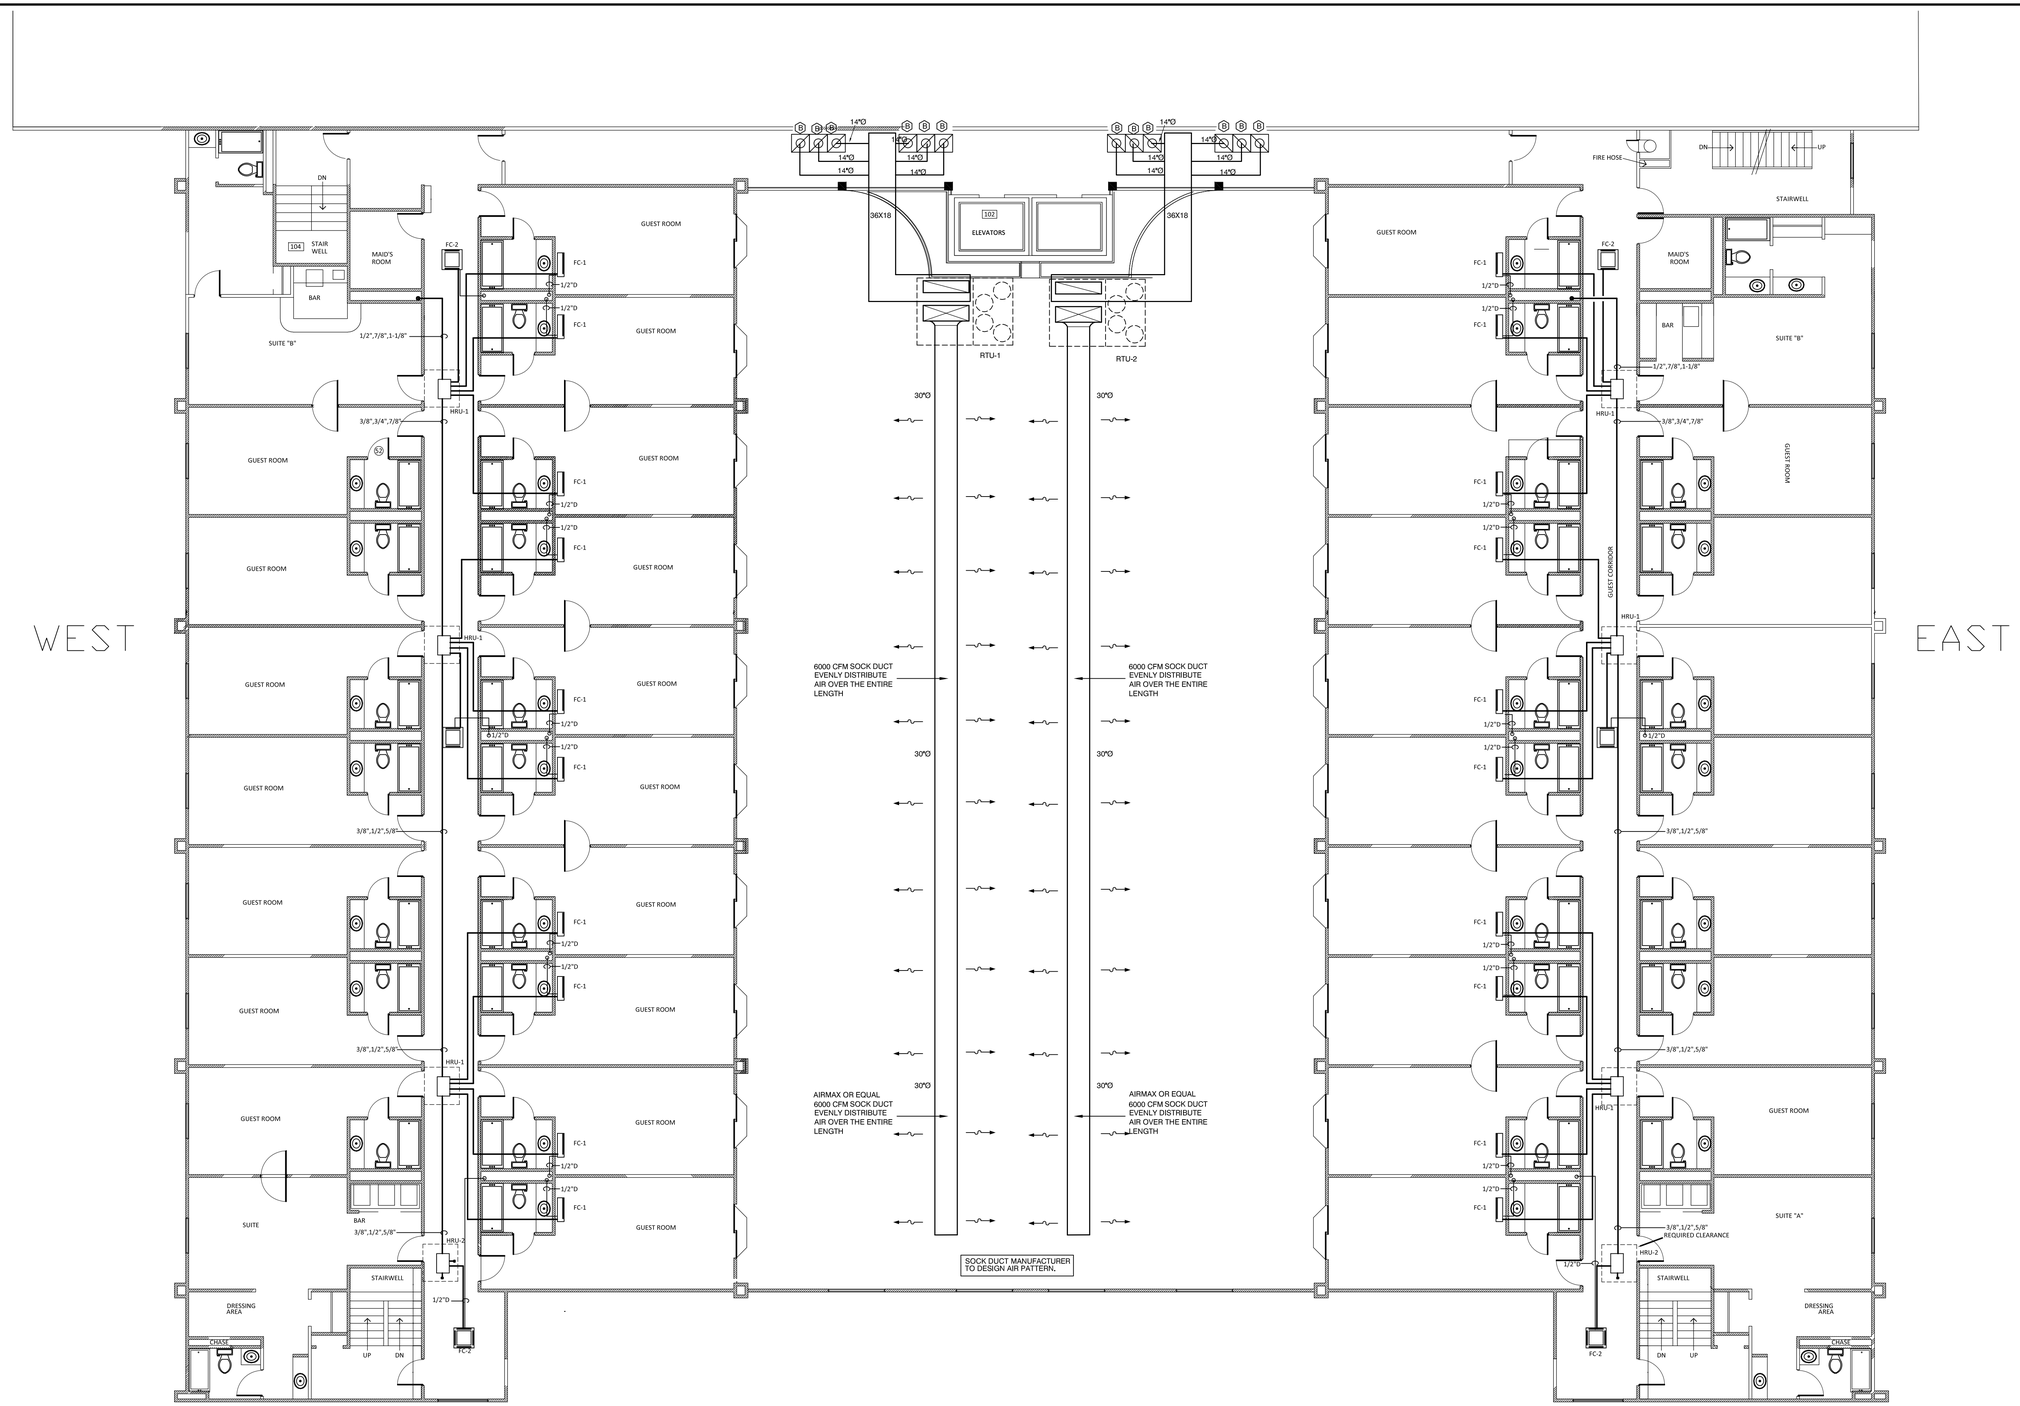

FOURTH FLOOR PLAN

1/8"=1'-0"

HVAC ENGINEER
Nathaniel Reece, P.E.
South Carolina Engineer 9904
864 292 6631
864 238 4292
128 Ramseur Ct., Greenville, South Carolina 29607
reeceengineering@charter.net

THIS DRAWING IS AN INSTRUMENT OF SERVICE AND SOLE PROPERTY OF THE ENGINEER, AND SHALL NOT BE USED IN ANY WAY, WHATSOEVER, WITHOUT THE WRITTEN PERMISSION OF THE ENGINEER. IT SHALL BE RETURNED TO THE ENGINEER UPON DEMAND.

SOUTH CAROLINA REGISTERED PROFESSIONAL ENGINEER No. 9904 NATHANIEL BURT REECE
01-19-15

A NEW UPFIT FOR:
CROWN PLASA HOTEL
CLEMSON, SOUTH CAROLINA

REVISIONS:

No.	Date	Description
1	9/25/15	ADD ATRIUM UNITS

DATE: 14 JUNE 2014
DRAWN: NBR
REVIEWED: NBR
JOB NO.
SHEET NO.
M-4
VFR SYSTEM
FOURTH FLOOR