THIS DRAWING IS THE COPYRIGHTED PROPERTY OF AB Designs, LLC AND SHALL NOT BE USED WITHOUT WRITTEN PERMISSION FROM AB Designs, LLC.

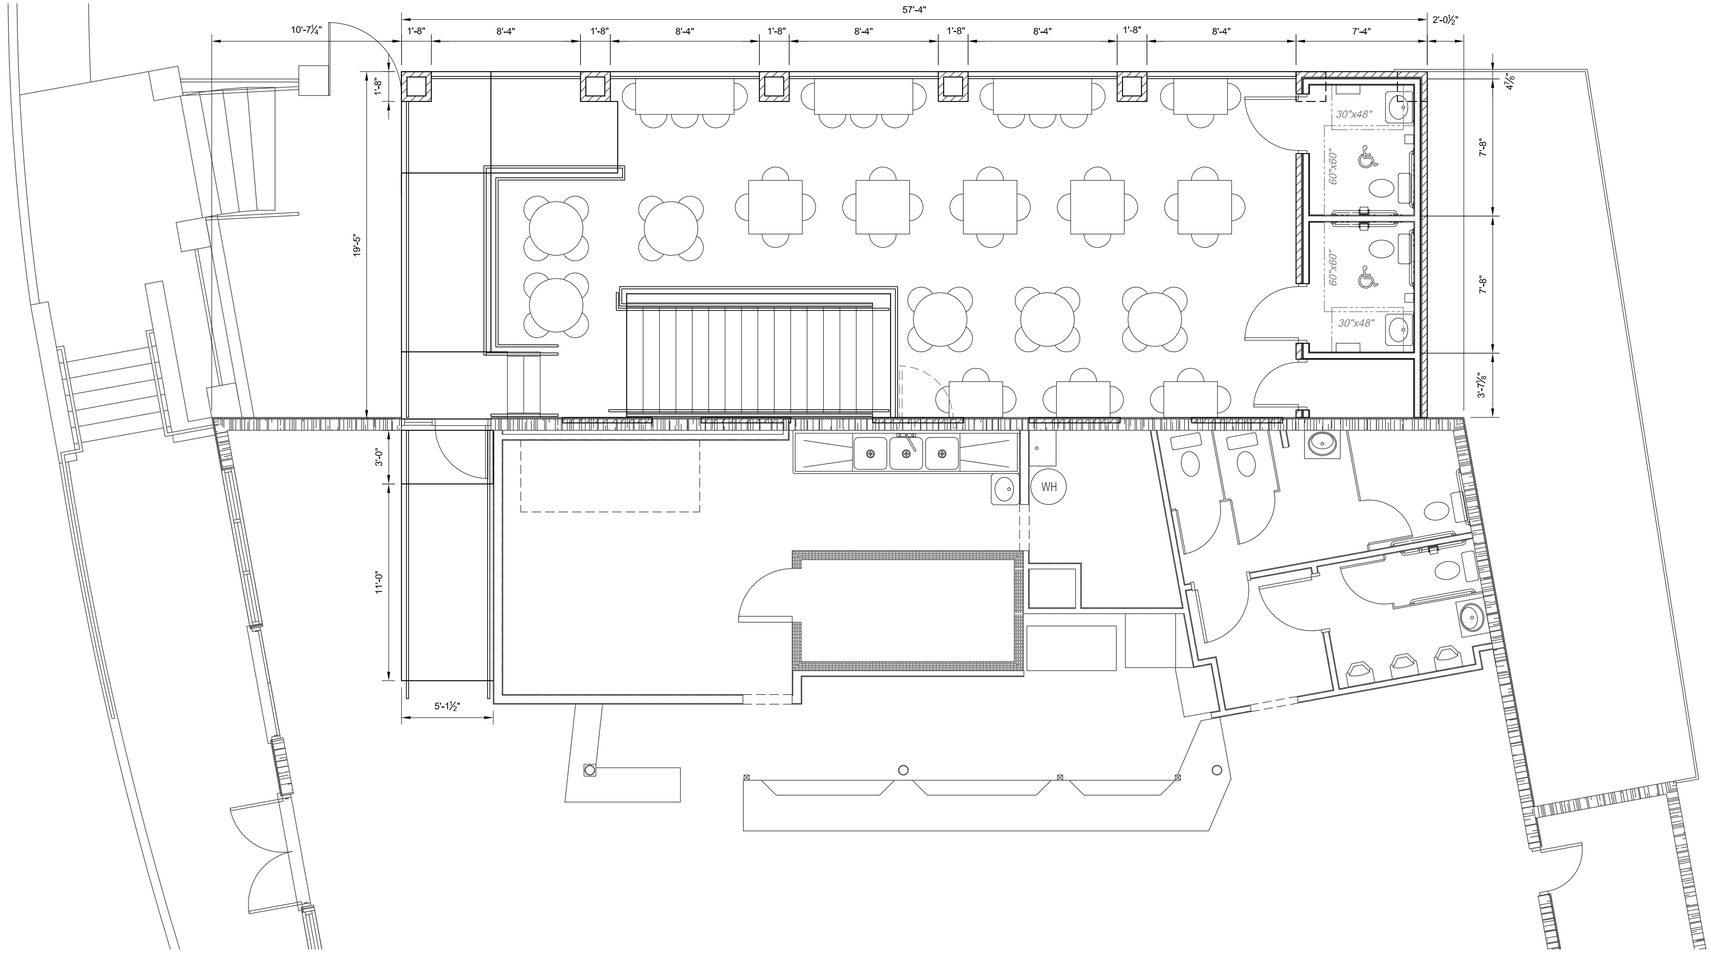

FLOOR PLAN

1/4"=1'
3' 0 3' 6' 9'

REAR ELEVATION

1/4"=1'
3' 0 3' 6' 9'

DATE	REV	DESCRIPTION
2014-05-19	A	ISSUED FOR ARB REVIEW

AB Designs, LLC

ANDREW C. BURROUGHS
WILLIAMSTON, SC 29697
PHONE - (864) 617-7071

COMMERCIAL RESIDENTIAL
Licensed & Insured
GENERAL CONTRACTORS

102 EARLE STREET #122
CLEMSON, SC 29631

A NEW DECK ADDITION FOR BACKSTREET'S PUB AND GRILL

PRESENTATION FLOOR PLAN AND ELEVATION

DESIGNED:	A.C.B.
DRAWN:	A.C.B.
CHECKED:	A.C.B.
PROJECT No.	2014008

2014-05-18

A-01