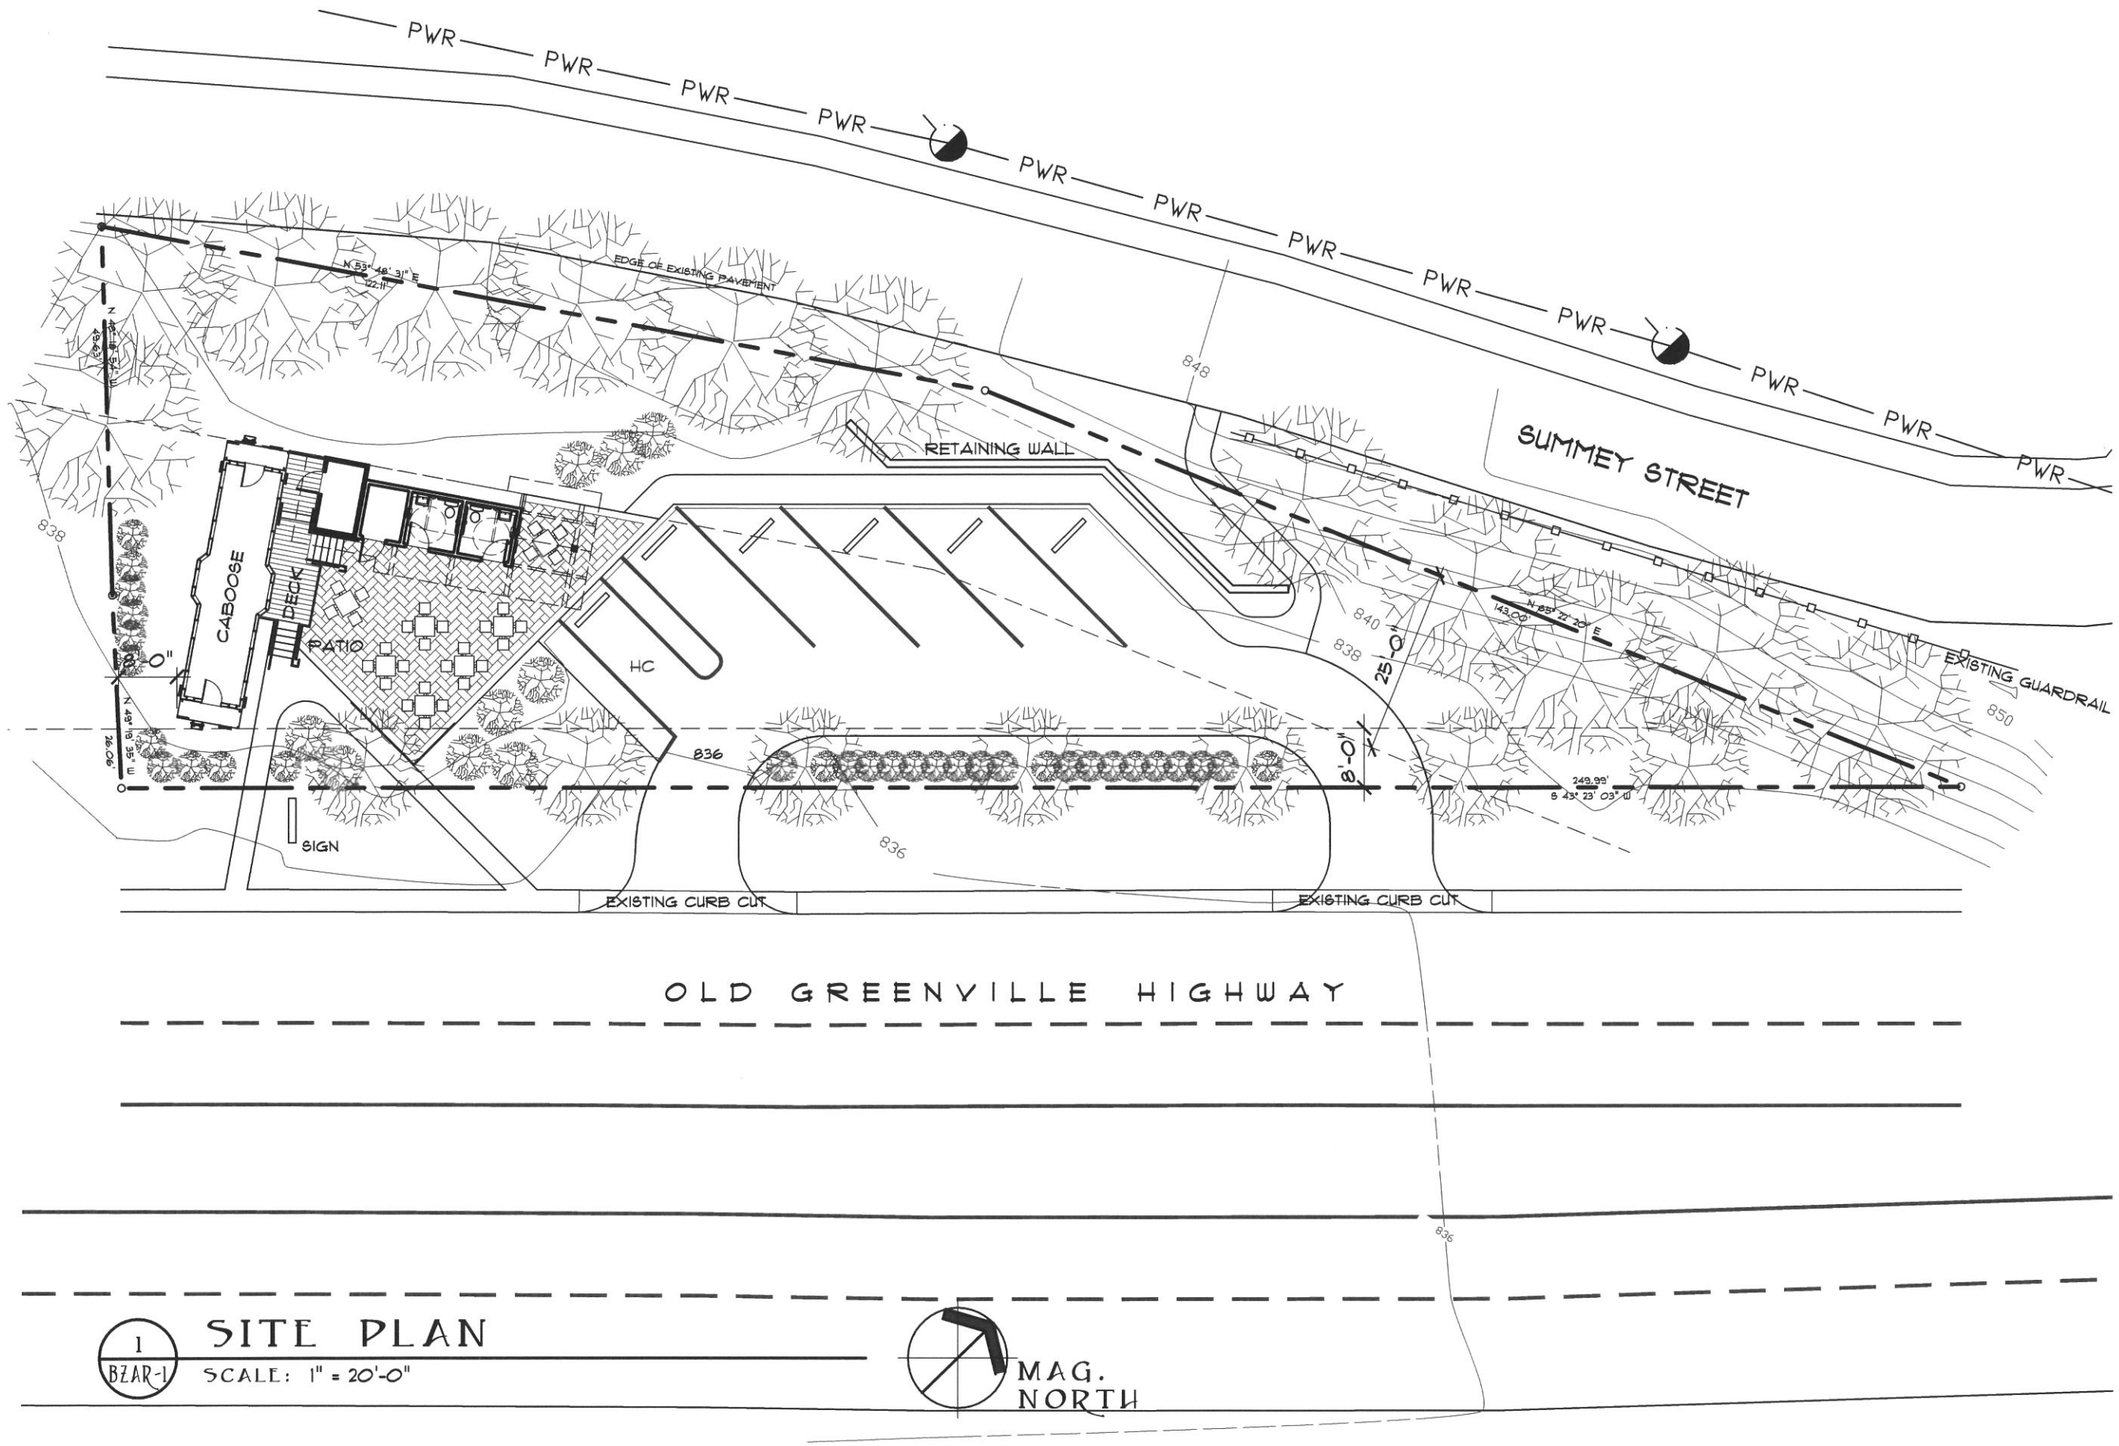

1
BZAR-1

SITE PLAN

SCALE: 1" = 20'-0"

RMS ARCHITECTURE
DESIGN, INTERIORS, PLANNING, ETC.
P. O. BOX 1414 CLEMSON, SOUTH CAROLINA 29633
PH. 864.320.8441 WWW.RMS-ARCH.COM

SITE DEVELOPMENT FOR

CANOY CABOOSE RELOCATION

OLD GREENVILLE HIGHWAY, SC HWY 93

CLEMSON, SC

DRAWN BY:	RMS
CHECKED BY:	RMS
DATE:	6 / 17 / 13
PROJECT No:	13-104
DRAWING No:	BZAR-1 SITE PLAN

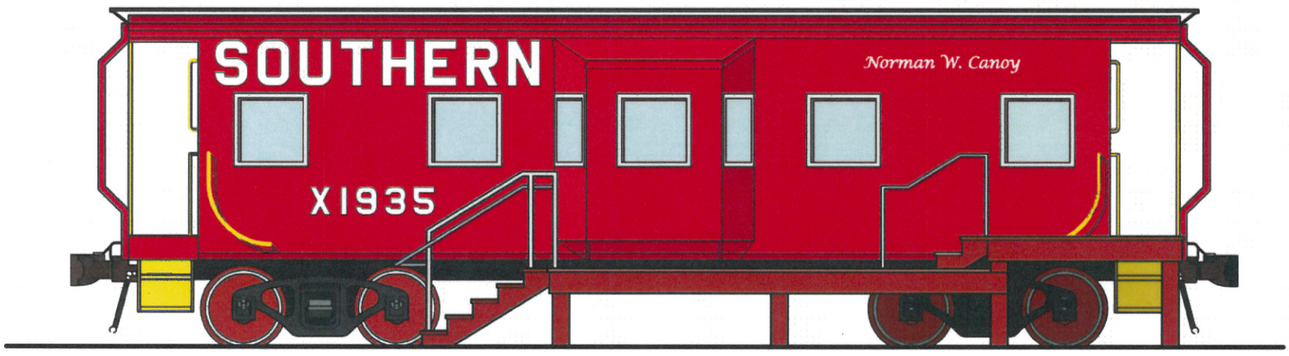

1 BAR-1 EAST ELEVATION
SCALE: 3/16" = 1'-0"

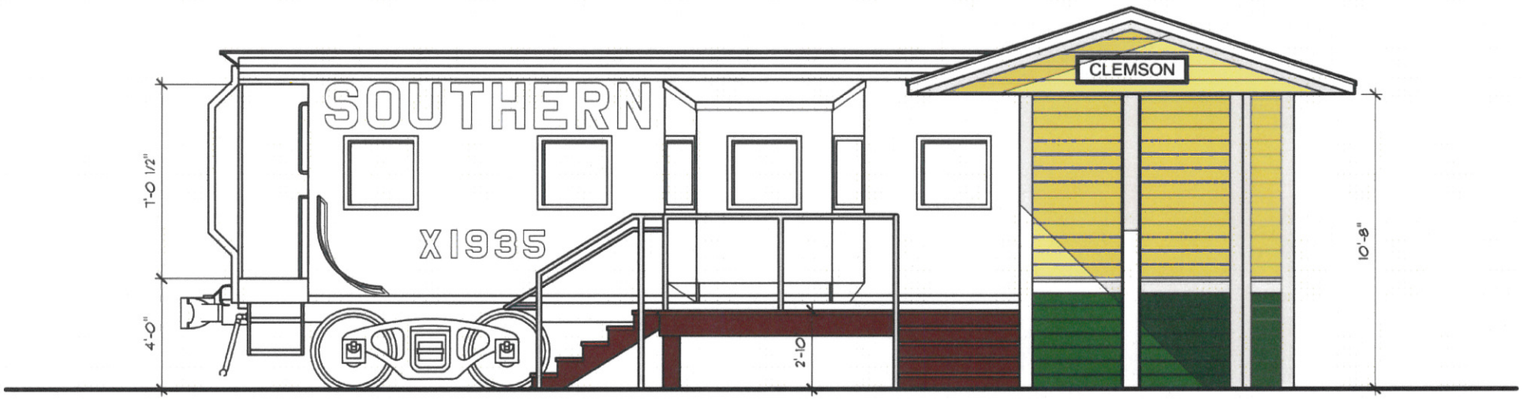

2 BAR-1 EAST ELEVATION
SCALE: 3/16" = 1'-0"

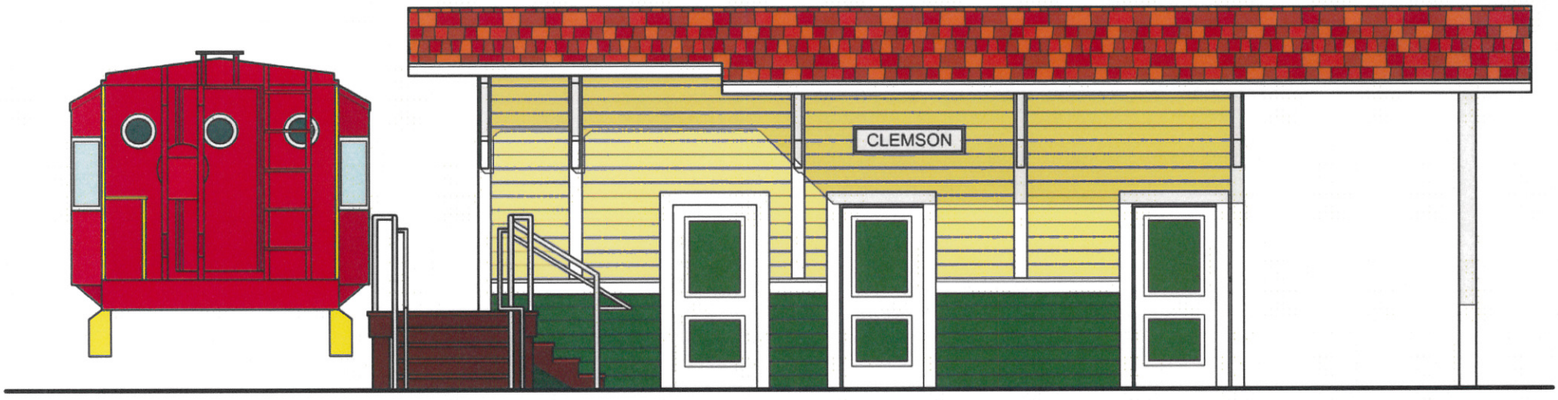

3 BAR-1 SOUTH ELEVATION
SCALE: 3/16" = 1'-0"

DRAWING No.	BAR-1 ELEVATIONS
PROJECT No.	13-104
DATE	6/17/13
CHECKED BY	RMS
DRAWN BY	RMS

SITE DEVELOPMENT FOR

CANOY CABOOSE RELOCATION

OLD GREENVILLE HIGHWAY, SC HWY 93

CLEMSON, SC

RMS ARCHITECTURE
DESIGN, INTERIORS, PLANNING, ETC.
P. O. BOX 1414 CLEMSON, SOUTH CAROLINA 29633
PH. 864.320.8441 WWW.RMS-ARCH.COM