COLLEGE AVENUE PROJECT

Clemson, South Carolina

PLANT LEGEND

20 - LELAND CYPRESS

65 - OCTOBER GLORY - RED MAPLE (UPPER STORY TREE MIN. SIZE - 3" CALIPER AT TIME OF PLANTING

38 - JAPANESE SNOWBELL - STYRAX JAPONICUM (UNDER STORY TREE) MIN. SIZE 10-12 FEET HIGH AT TIME OF PLANTING

406 - DWARF BURFORD HOLLY - SHRUB - 3 GALLON

HARDWOOD MULCH

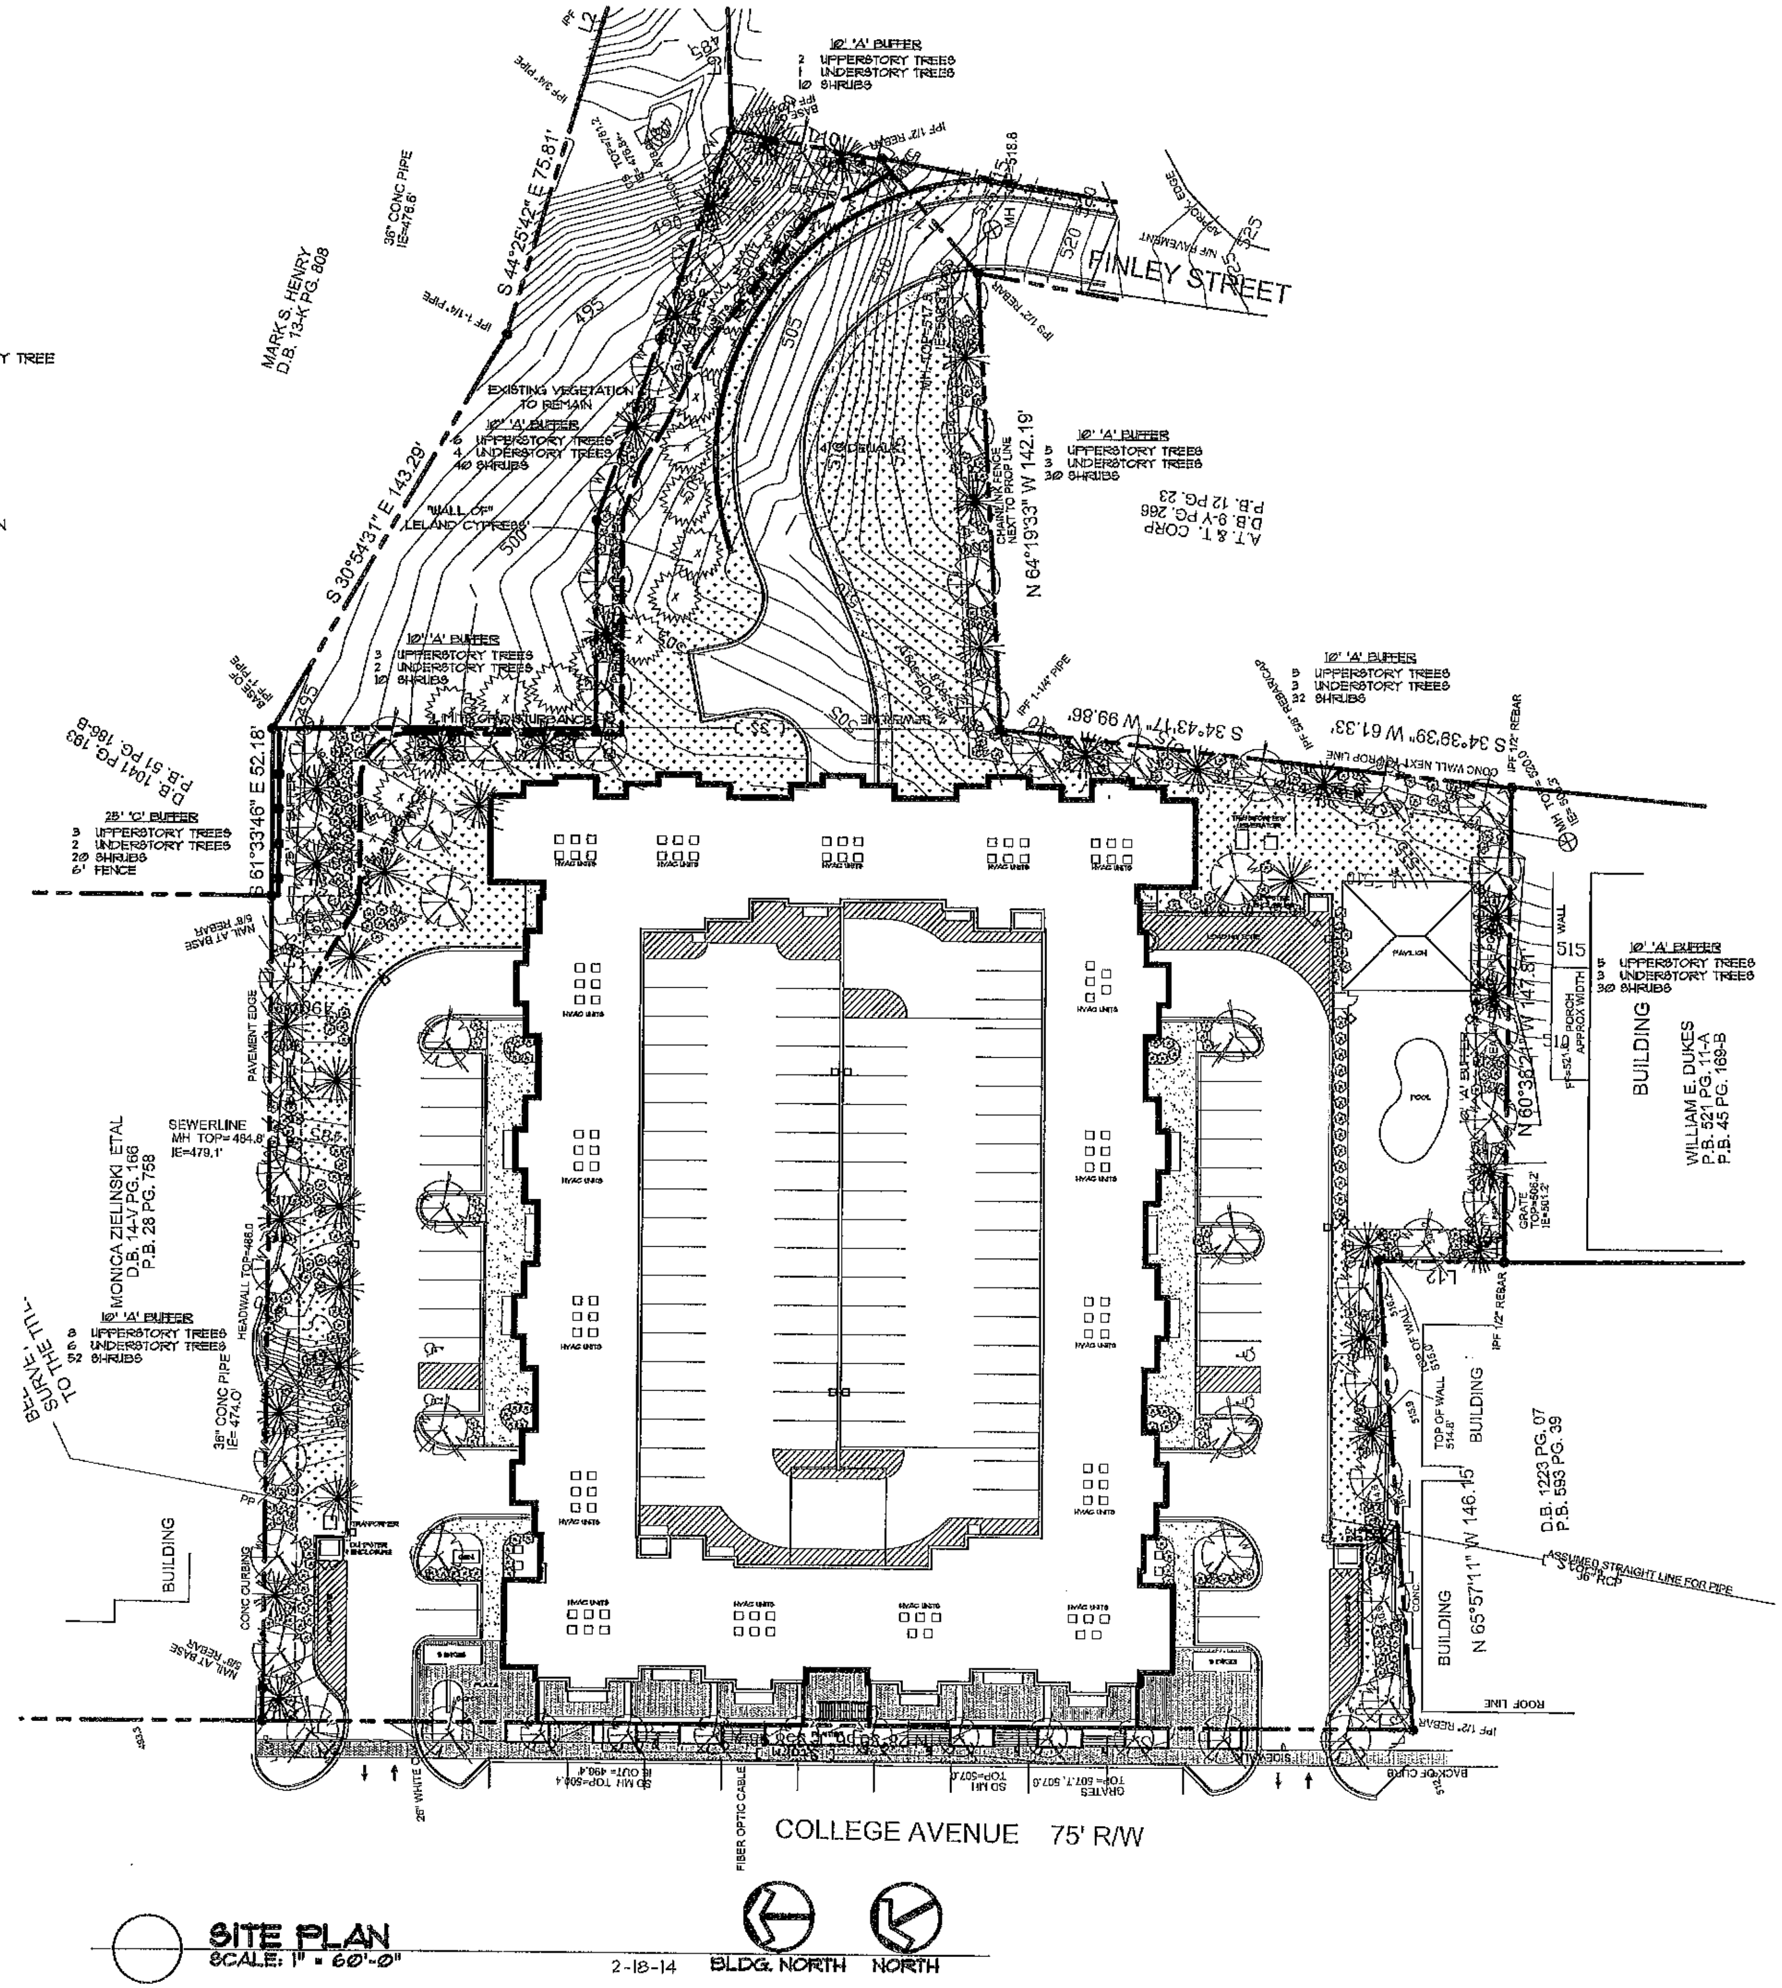

SCHEMATICS

© 2013

Signature ARCHITECTS

P.O. Box 686 - Clemson, SC 29633 (864)654-1263

trehel corporation

the better building process

discern • design • deliver

COLLEGE AVENUE PROJECT

Clemson, South Carolina

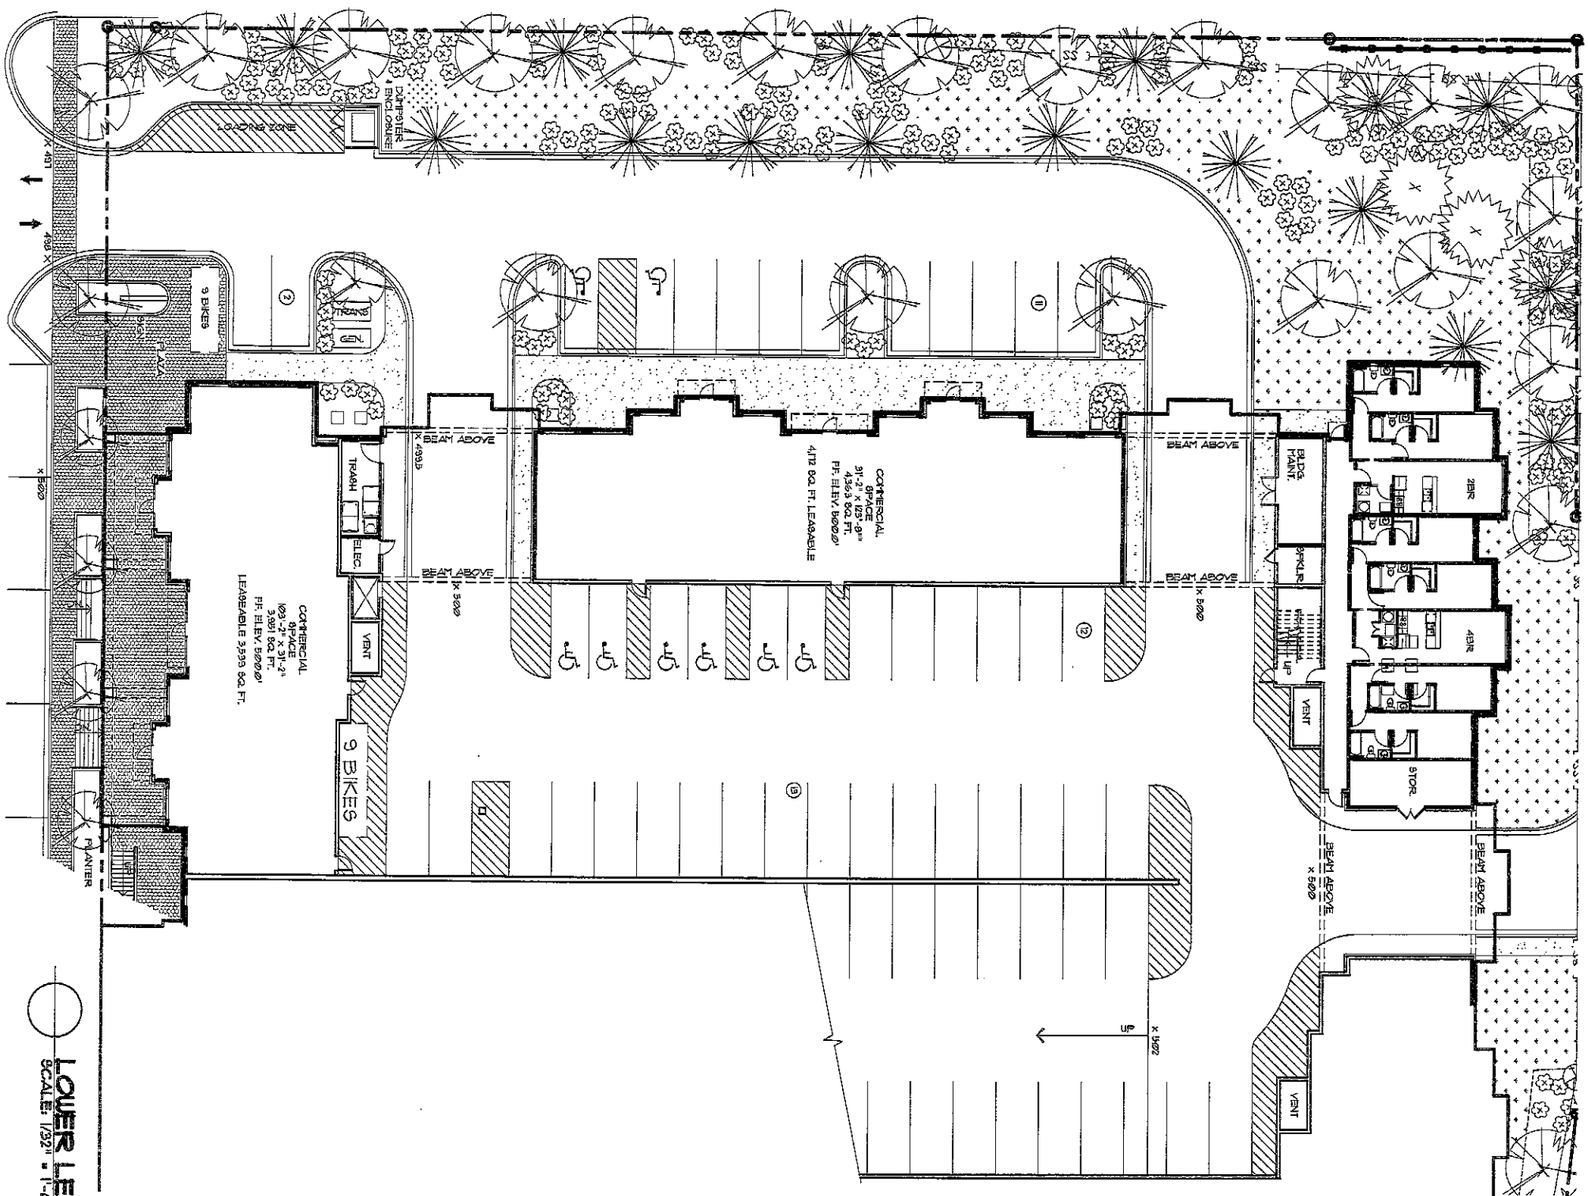

LOWER LEVEL PLAN
SCALE: 1/32" = 1'-0"

11,207 SF
2-18-14

BLDG. NORTH

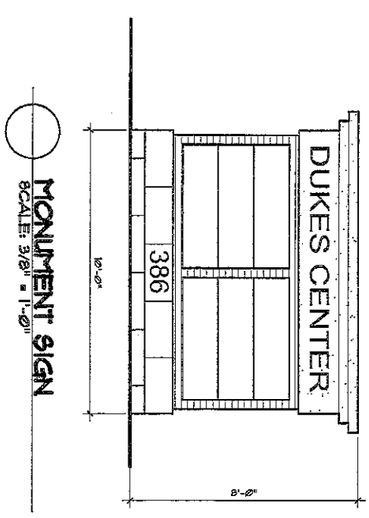

MONUMENT SIGN
SCALE: 3/8" = 1'-0"

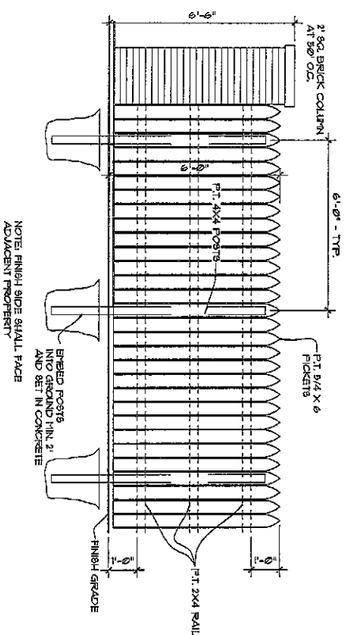

FENCE DETAIL
SCALE: 3/8" = 1'-0"

SCHEMATICS

© 2013

trehel corporation
the better building process
discern ▪ design ▪ deliver

Signature ARCHITECTS
P.O. Box 686 - Clemson, SC 29633 (864)654-1263

COLLEGE AVENUE PROJECT

Clemson, South Carolina

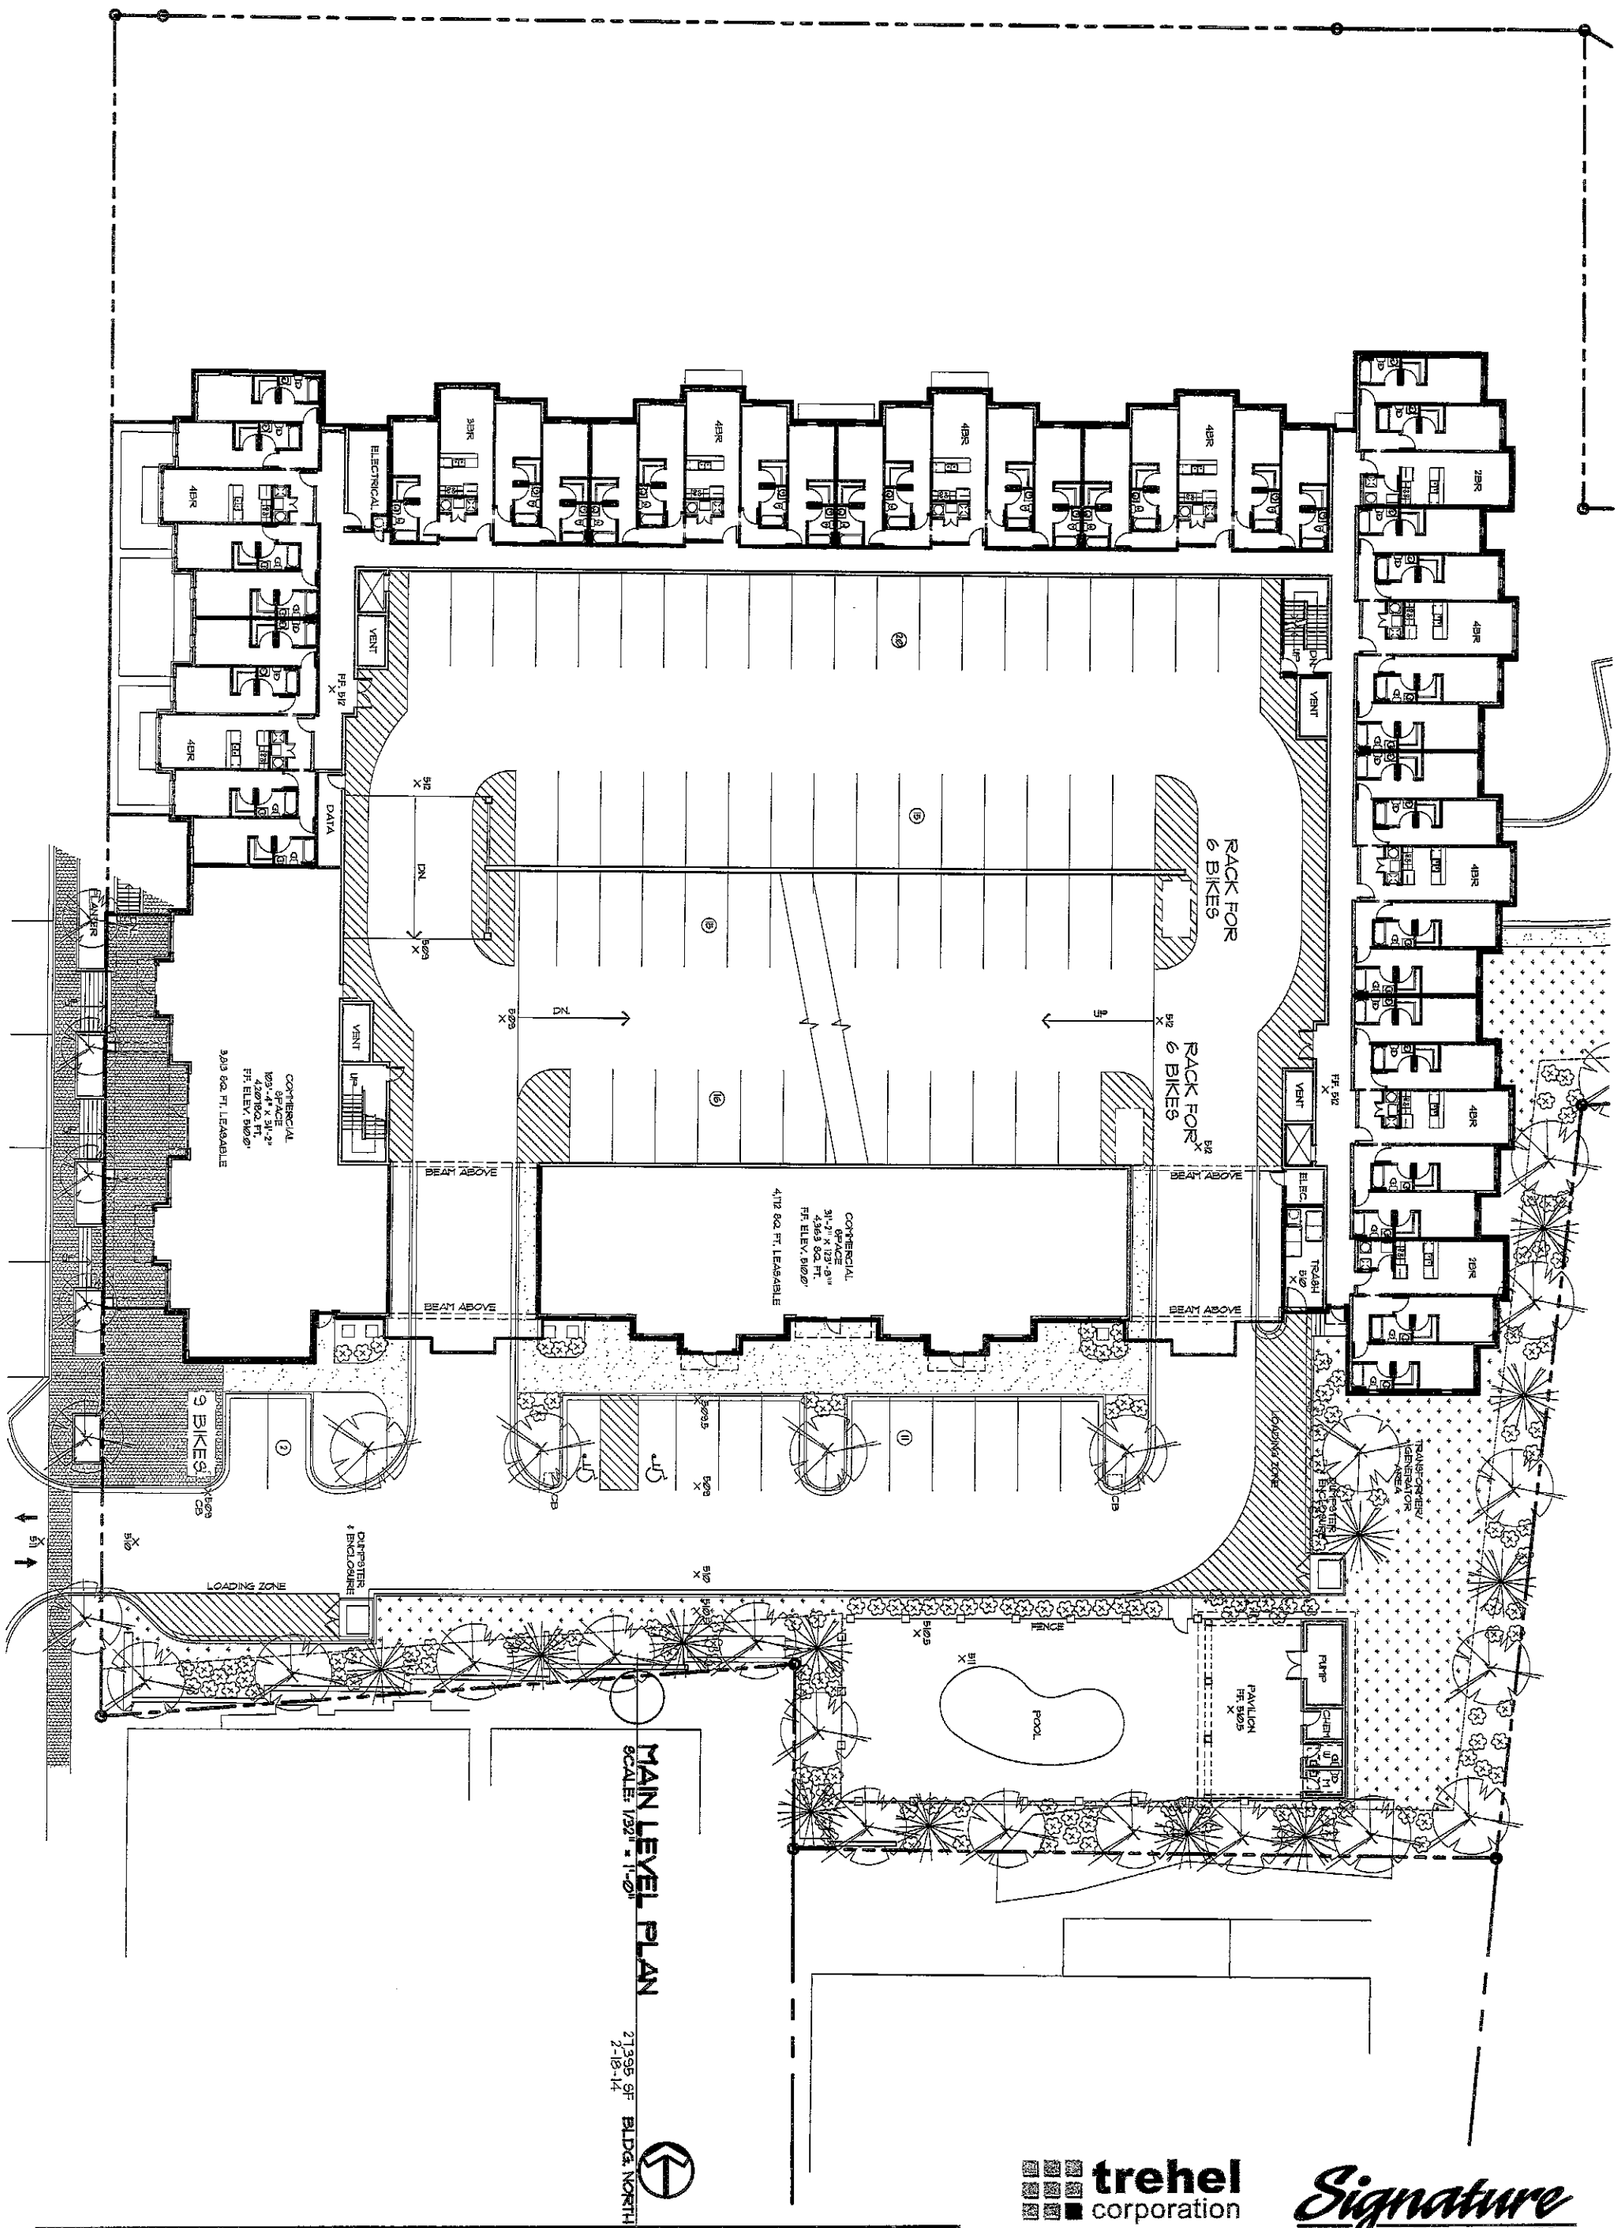

SCHEMATICS

© 2013

trehel corporation
the better building process
discern • design • deliver

Signature ARCHITECTS
P.O. Box 686 - Clemson, SC 29633 (864)654-1263

COLLEGE AVENUE PROJECT

Clemson, South Carolina

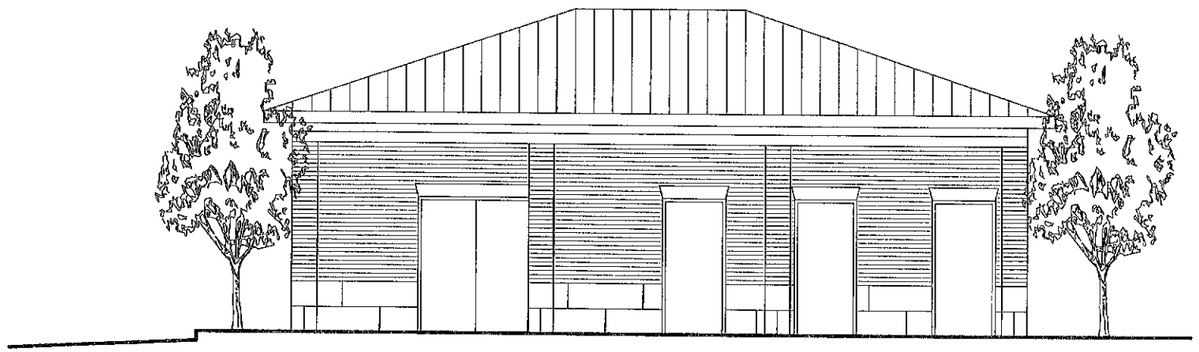

WEST ELEVATION OF PAVILION
SCALE: 1/8" = 1'-0"

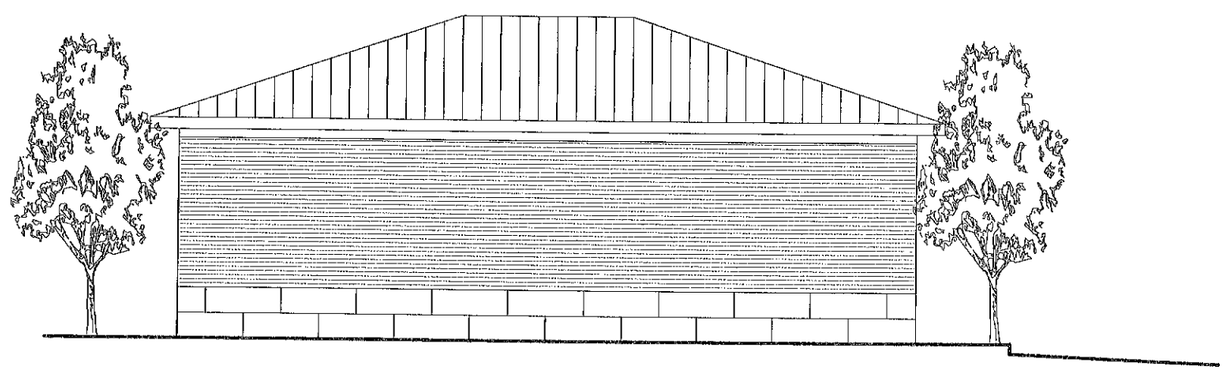

EAST ELEVATION OF PAVILION
SCALE: 1/8" = 1'-0"

2-18-14

Signature ARCHITECTS
P.O. Box 686 - Clemson, SC 29633 (864)654-1928

trehel corporation
the better building process
discern • design • deliver

© 2013

SCHEMATICS

COLLEGE AVENUE PROJECT

Clemson, South Carolina

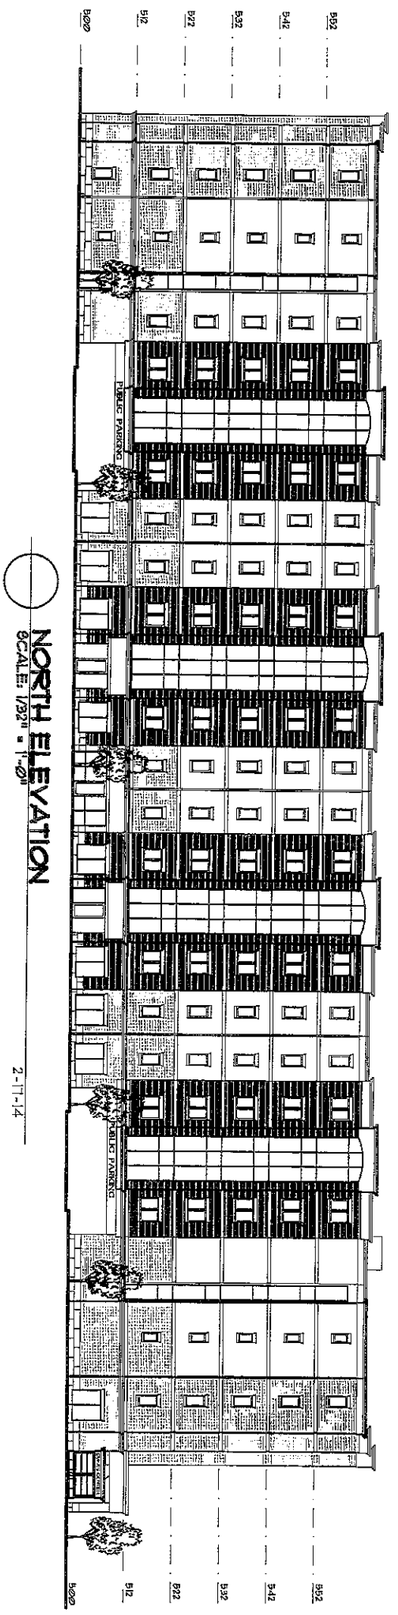

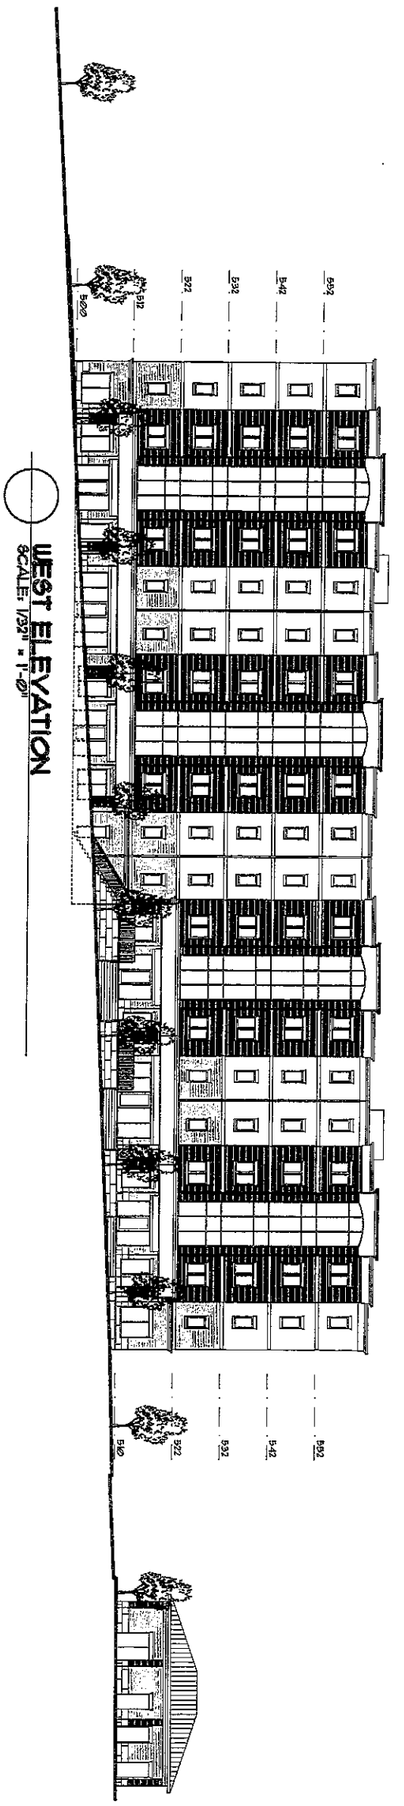

SCHEMATICS

© 2013

trehel corporation
the better building process
discern • design • deliver

Signature ARCHITECTS
P.O. Box 686 - Clemson, SC 29633 (864)654-1263

COLLEGE AVENUE PROJECT

Clemson, South Carolina

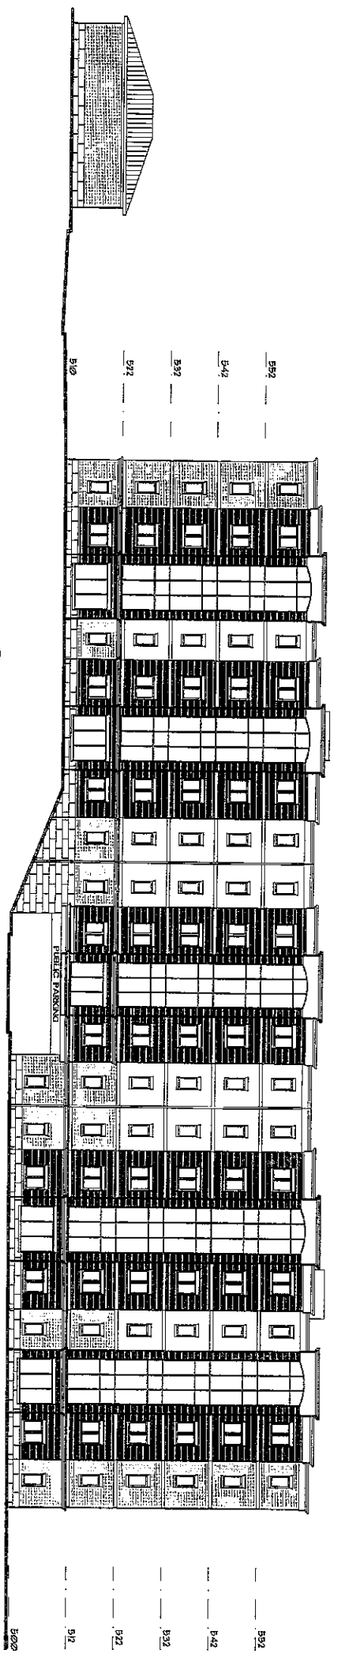

EAST ELEVATION
SCALE: 1/32" = 1'-0"

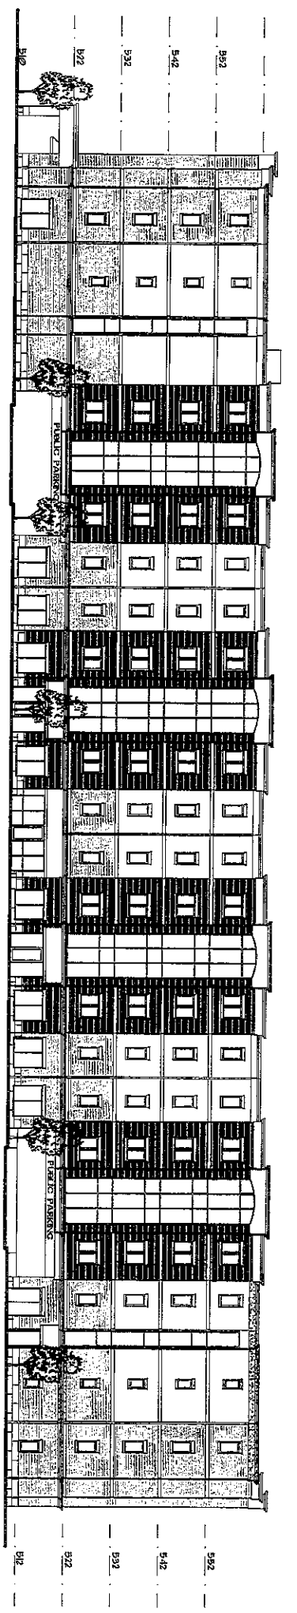

SOUTH ELEVATION
SCALE: 1/32" = 1'-0"

2-17-14

SCHEMATICS

© 2013

trehel corporation
the better building process
discern • design • deliver

Signature ARCHITECTS
P.O. Box 686 - Clemson, SC 29633 (864)654-1263