COLLEGE AVENUE PROJECT

Clemson, South Carolina

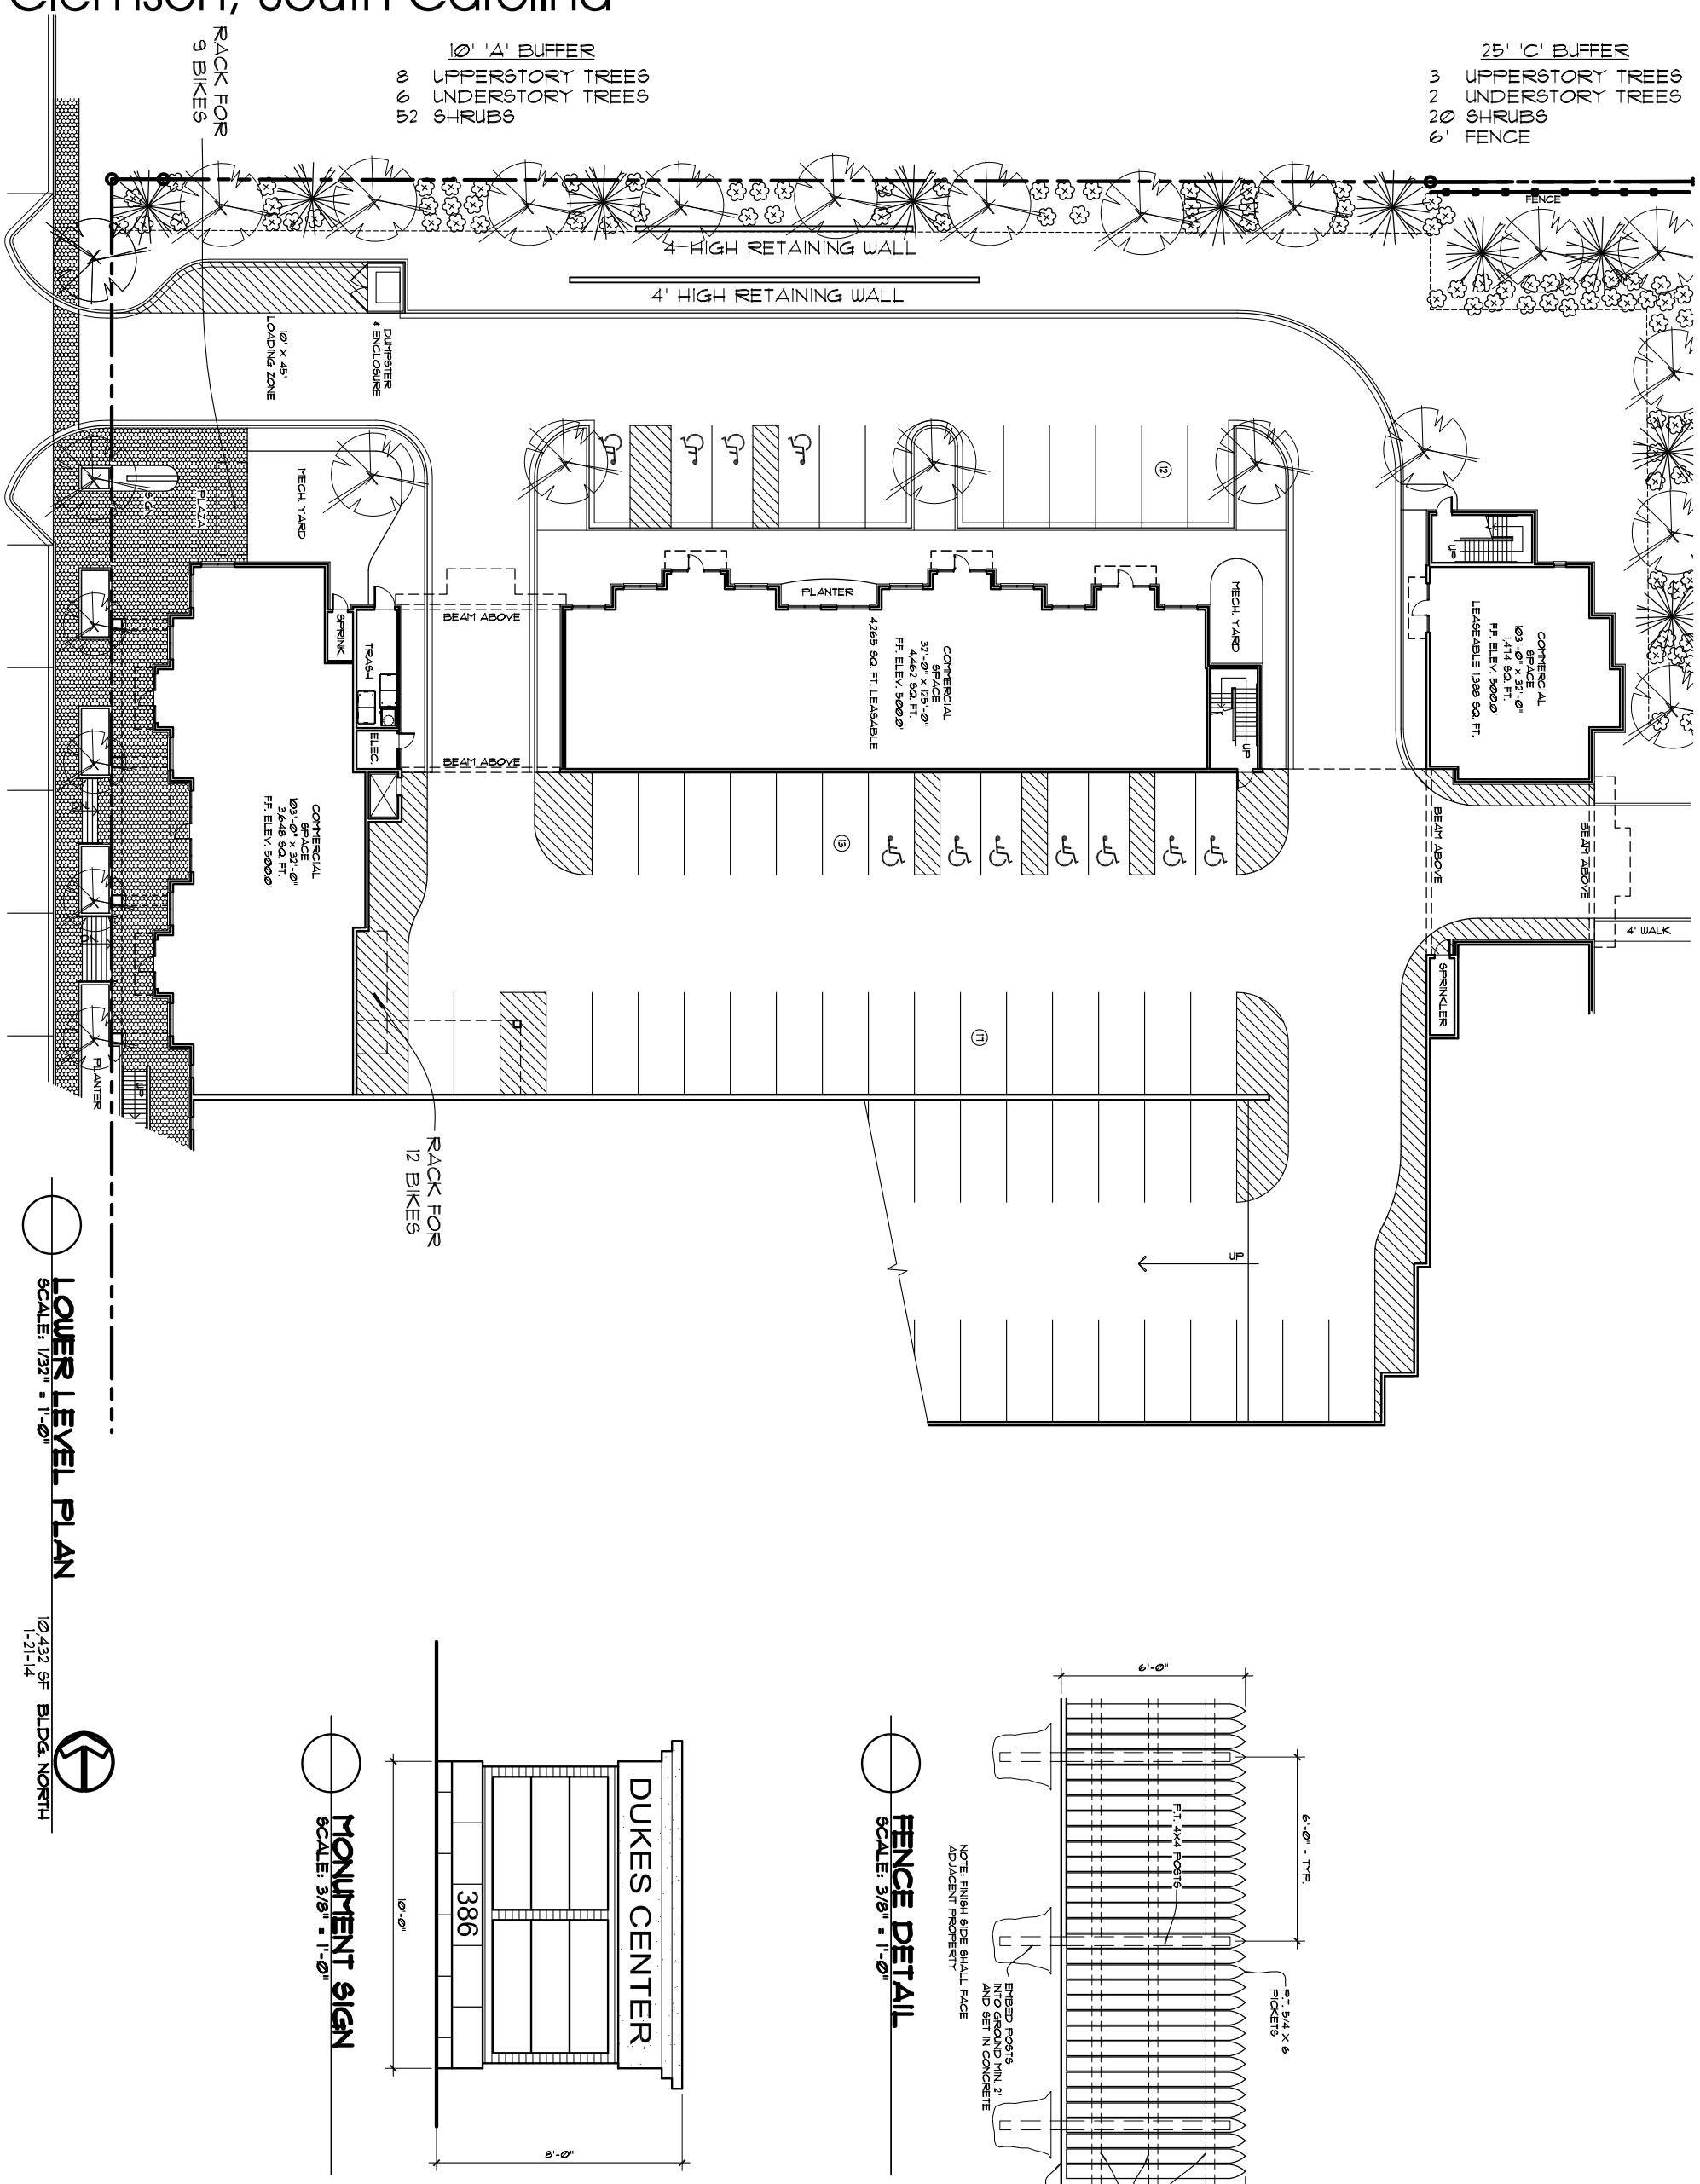

LOWER LEVEL PLAN
SCALE: 1/32" = 1'-0"

10,432 SF BLDG. NORTH
1-21-14

MONUMENT SIGN
SCALE: 3/8" = 1'-0"

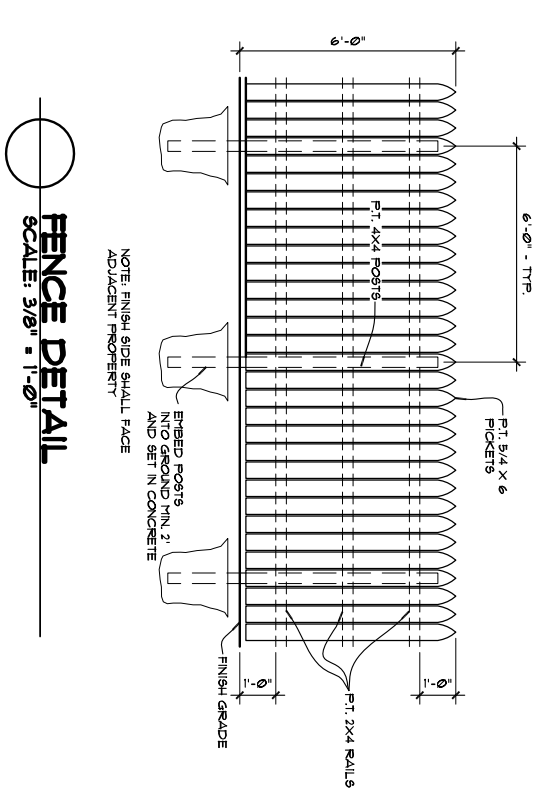

FENCE DETAIL
SCALE: 3/8" = 1'-0"

SCHEMATICS

© 2013

trehel corporation
the better building process
discern ▪ design ▪ deliver

Signature ARCHITECTS
P.O. Box 686 - Clemson, SC 29633 (864)654-1263