CLEMSON PROFESSIONAL CENTER II

Clemson, South Carolina

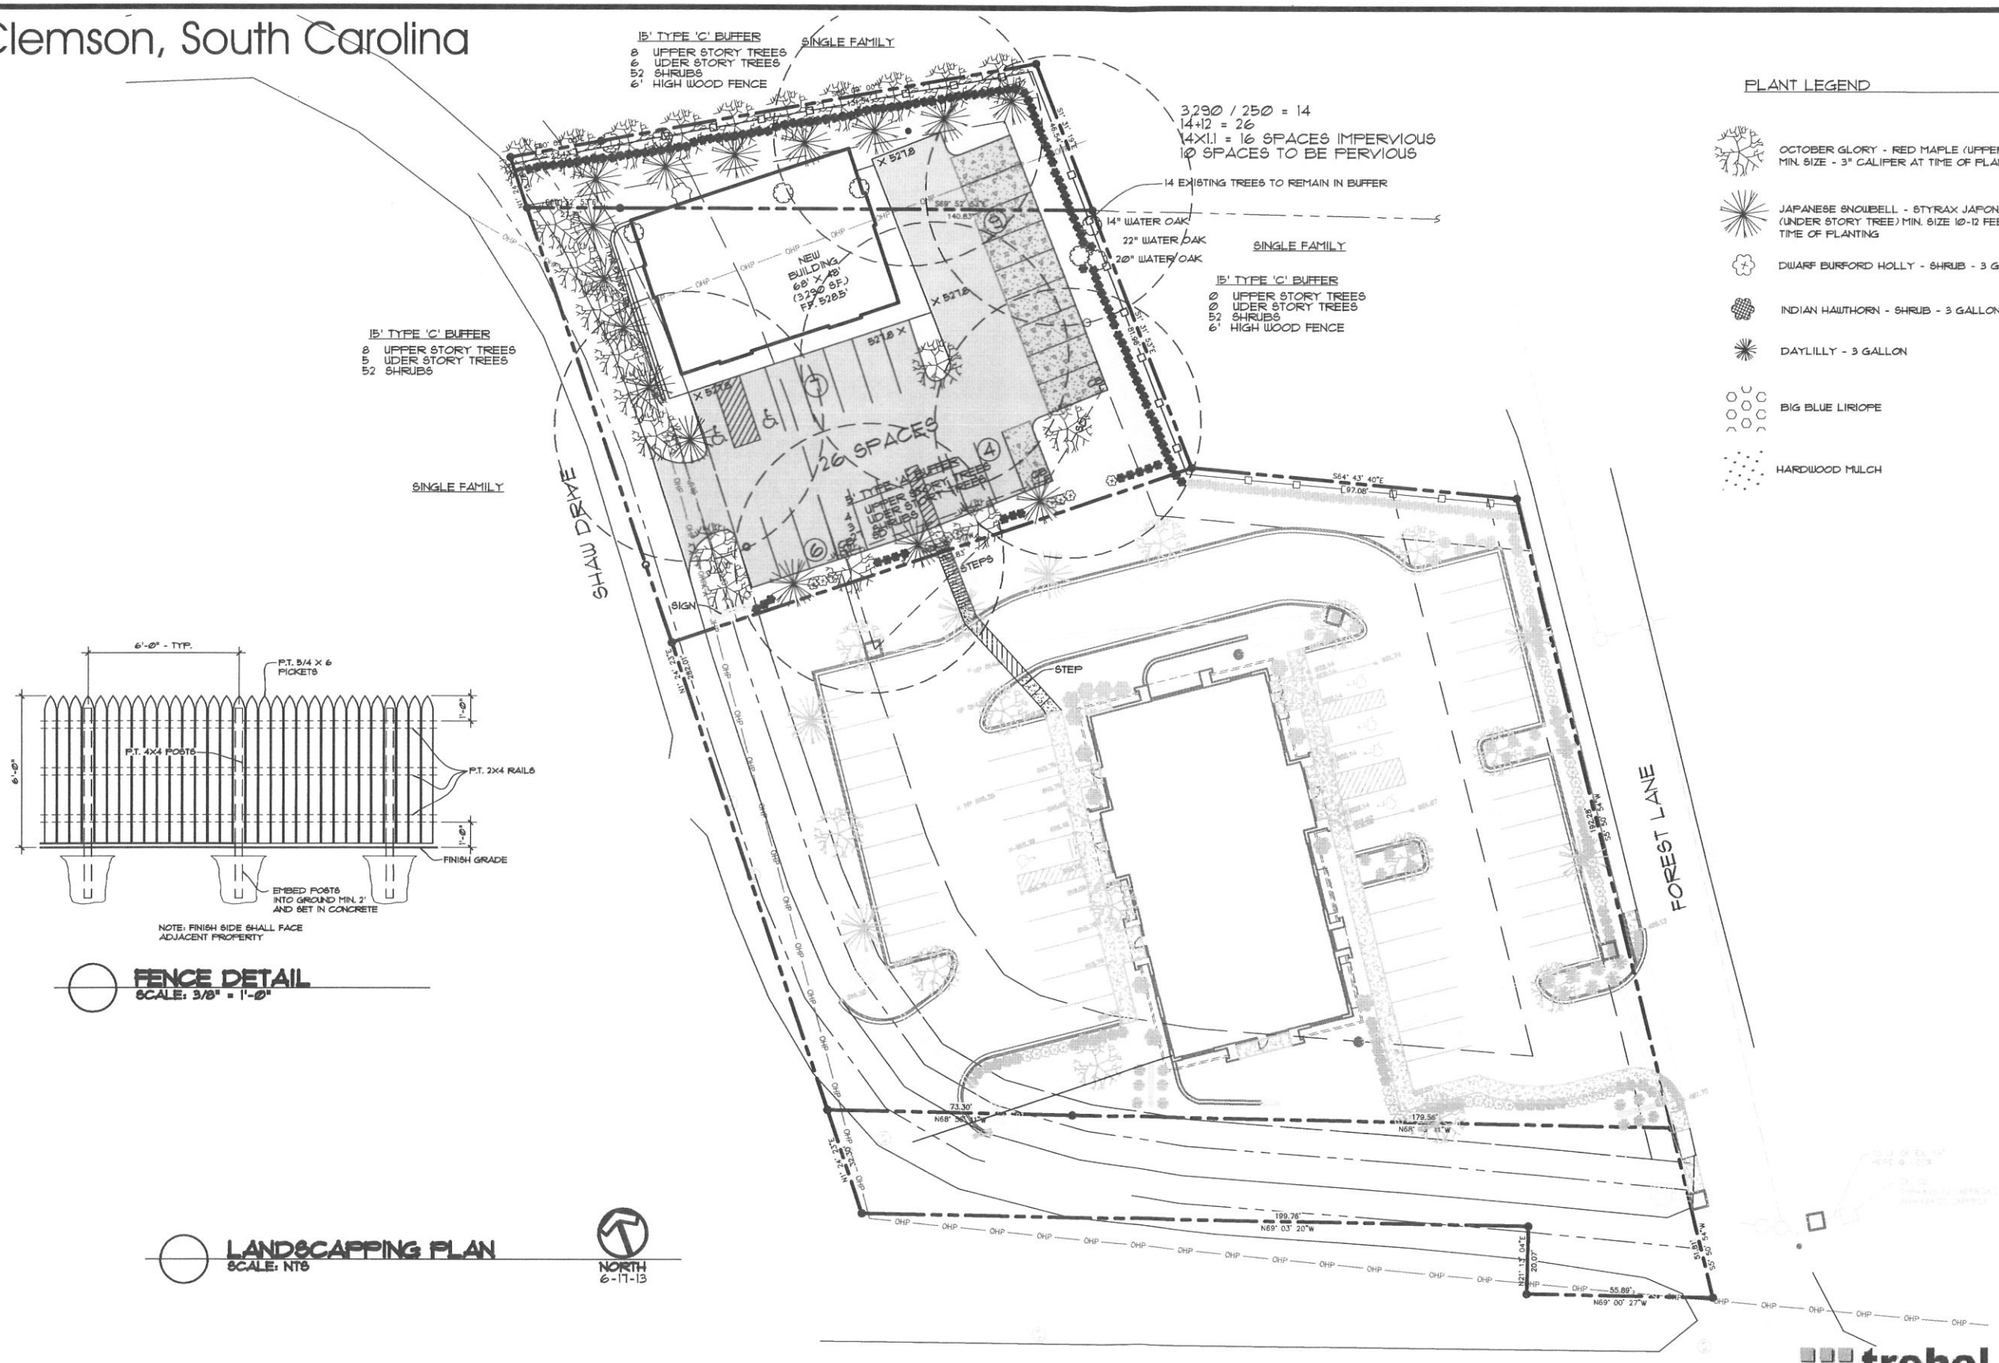

FENCE DETAIL
SCALE: 3/8" = 1'-0"

LANDSCAPPING PLAN
SCALE: NTS

NORTH
6-17-13

PLANT LEGEND

- OCTOBER GLORY - RED MAPLE (UPPER STORY TREE) MIN. SIZE - 3" CALIPER AT TIME OF PLANTING
- JAPANESE SNOWBELL - STYRAX JAPONICUM (UNDER STORY TREE) MIN. SIZE 10-12 FEET HIGH AT TIME OF PLANTING
- DWARF BURFORD HOLLY - SHRUB - 3 GALLON
- INDIAN HAWTHORN - SHRUB - 3 GALLON
- DAYLILLY - 3 GALLON
- BIG BLUE LIRIOPE
- HARDWOOD MULCH

MASTER PLANNING

© 2013

trehel corporation
the better building process
discern • design • deliver

Signature ARCHITECTS
P.O. Box 686 - Clemson, SC 29633 (864)654-1263

CLEMSON PROFESSIONAL CENTER II

Clemson, South Carolina

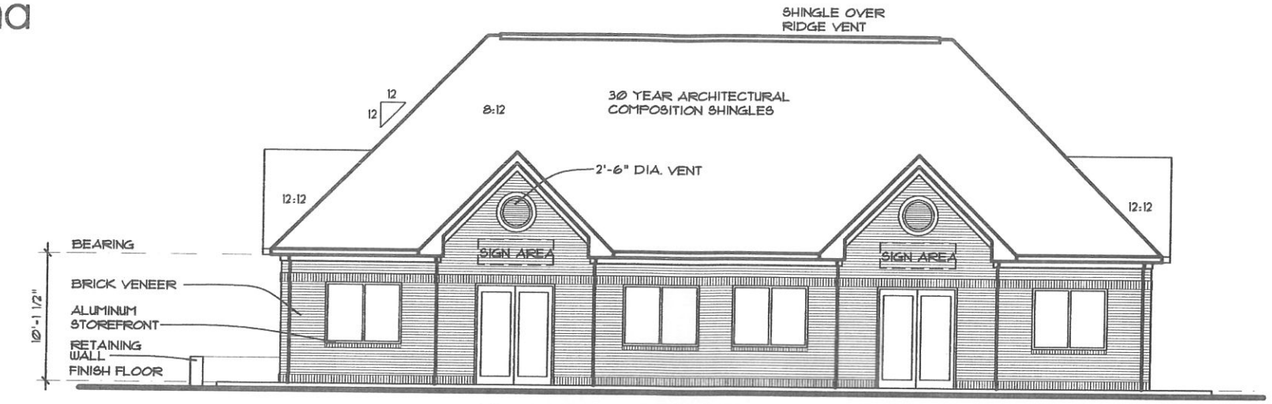

FRONT ELEVATION
SCALE: N/S

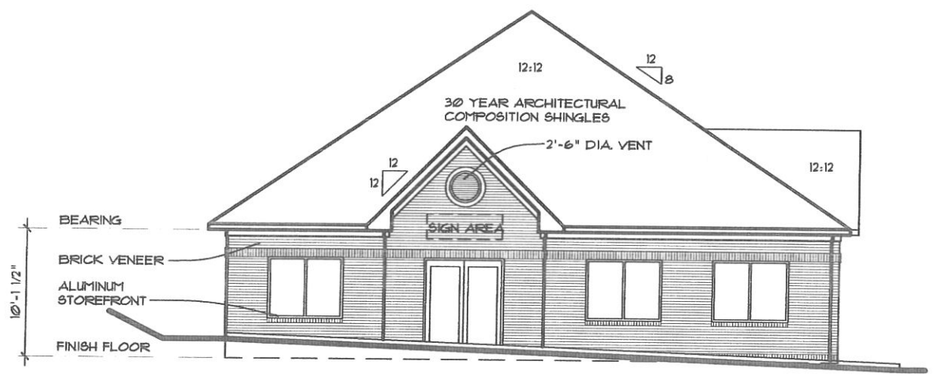

LEFT SIDE ELEVATION
SCALE: N/S

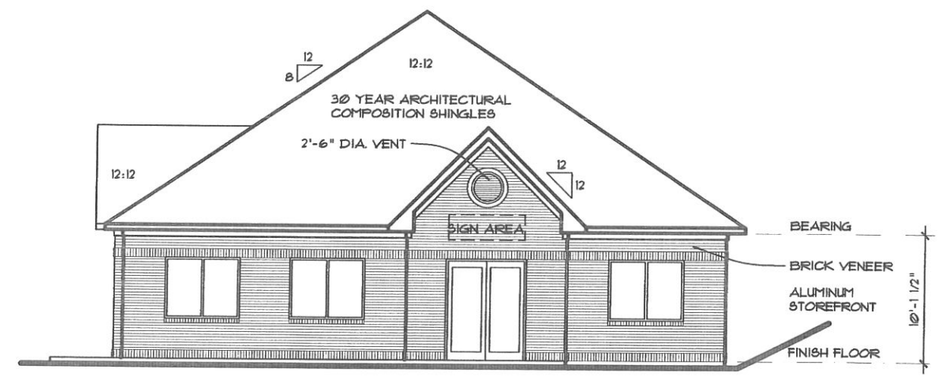

RIGHT SIDE ELEVATION
SCALE: N/S

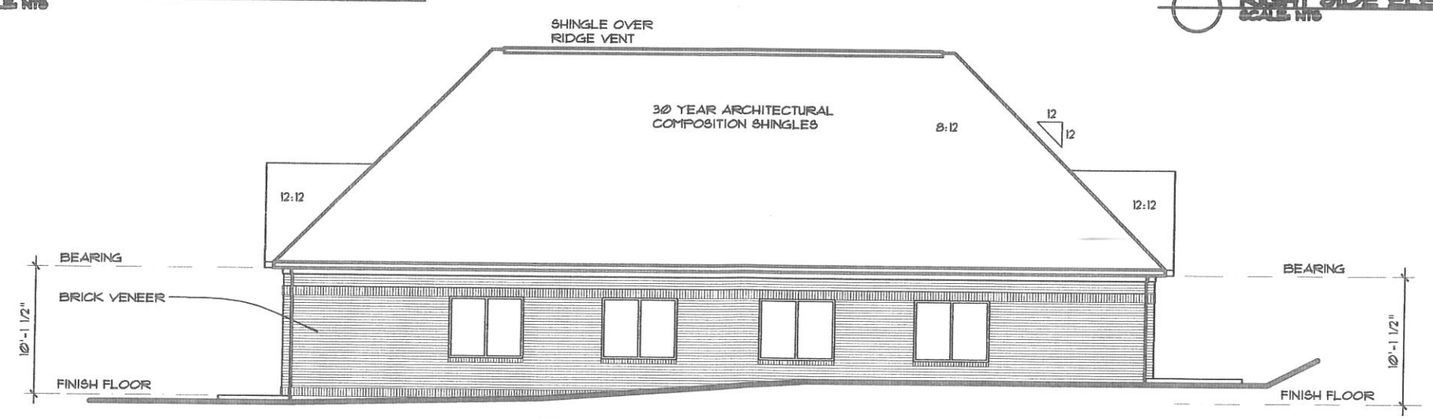

LEFT SIDE ELEVATION
SCALE: N/S

SCHEMATICS

© 2013

trehel corporation
the better building process

Signature ARCHITECTS
P.O. Box 686 - Clemson, SC 29633 (864)654-1263

Edward Jones
certusBANK
FINANCIAL SERVICES
ENTRANCE
TO UPPER LEVEL SUITES
STOP

EXCEL