THIS DRAWING IS AN INSTRUMENT OF SERVICE AND SHALL NOT BE REPRODUCED, ALTERED OR REUSED IN WHOLE OR IN PART WITHOUT THE WRITTEN PERMISSION OF THE ARCHITECT. ARCHITECTURAL DRAWINGS ARE PROTECTED BY THE U.S. GOVERNMENT COPYRIGHT LEGISLATION: COPYRIGHT 2014, RSCT architecture + design, llc., ALL RIGHTS RESERVED

1 EXTERIOR ELEVATION - COLLEGE AVE./SLOAN ST.
SCALE: 1/4" = 1'-0"

2 EXTERIOR ELEVATION - CLEMSON AVE.
SCALE: 1/4" = 1'-0"

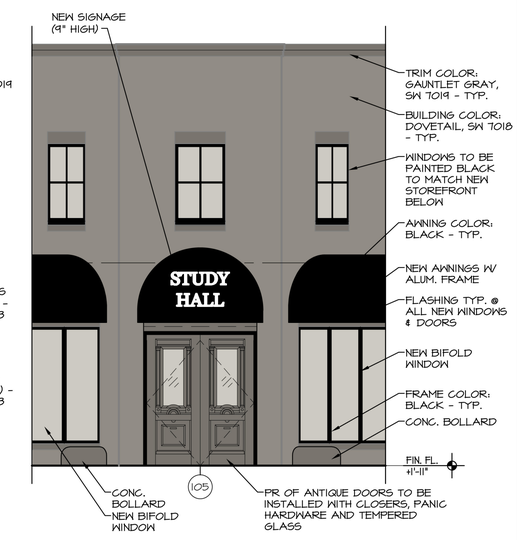

3 EXTERIOR ELEVATION - CORNER OF CLEMSON AVE. & COLLEGE AVE.
SCALE: 1/4" = 1'-0"

REVISED FOR B.A.R. - MARCH 13, 2015

RSCT
ARCHITECTURE + DESIGN
CHRISTINE TEDESCO, RA, NCARB
1376 TIGER BLVD, SUITE 114
CLEMSON, SC 29631
864.654.6582

EXTERIOR ELEVATIONS

TENANT UPFIT FOR
THE STUDY HALL
CLEMSON, SOUTH CAROLINA

A-200

THIS DRAWING IS AN INSTRUMENT OF SERVICE AND SHALL NOT BE REPRODUCED, ALTERED OR REUSED IN WHOLE OR IN PART WITHOUT THE WRITTEN PERMISSION OF THE ARCHITECT. ARCHITECTURAL DRAWINGS ARE PROTECTED BY THE U.S. GOVERNMENT COPYRIGHT LEGISLATION: COPYRIGHT 2014, RSCT architecture + design, llc., ALL RIGHTS RESERVED

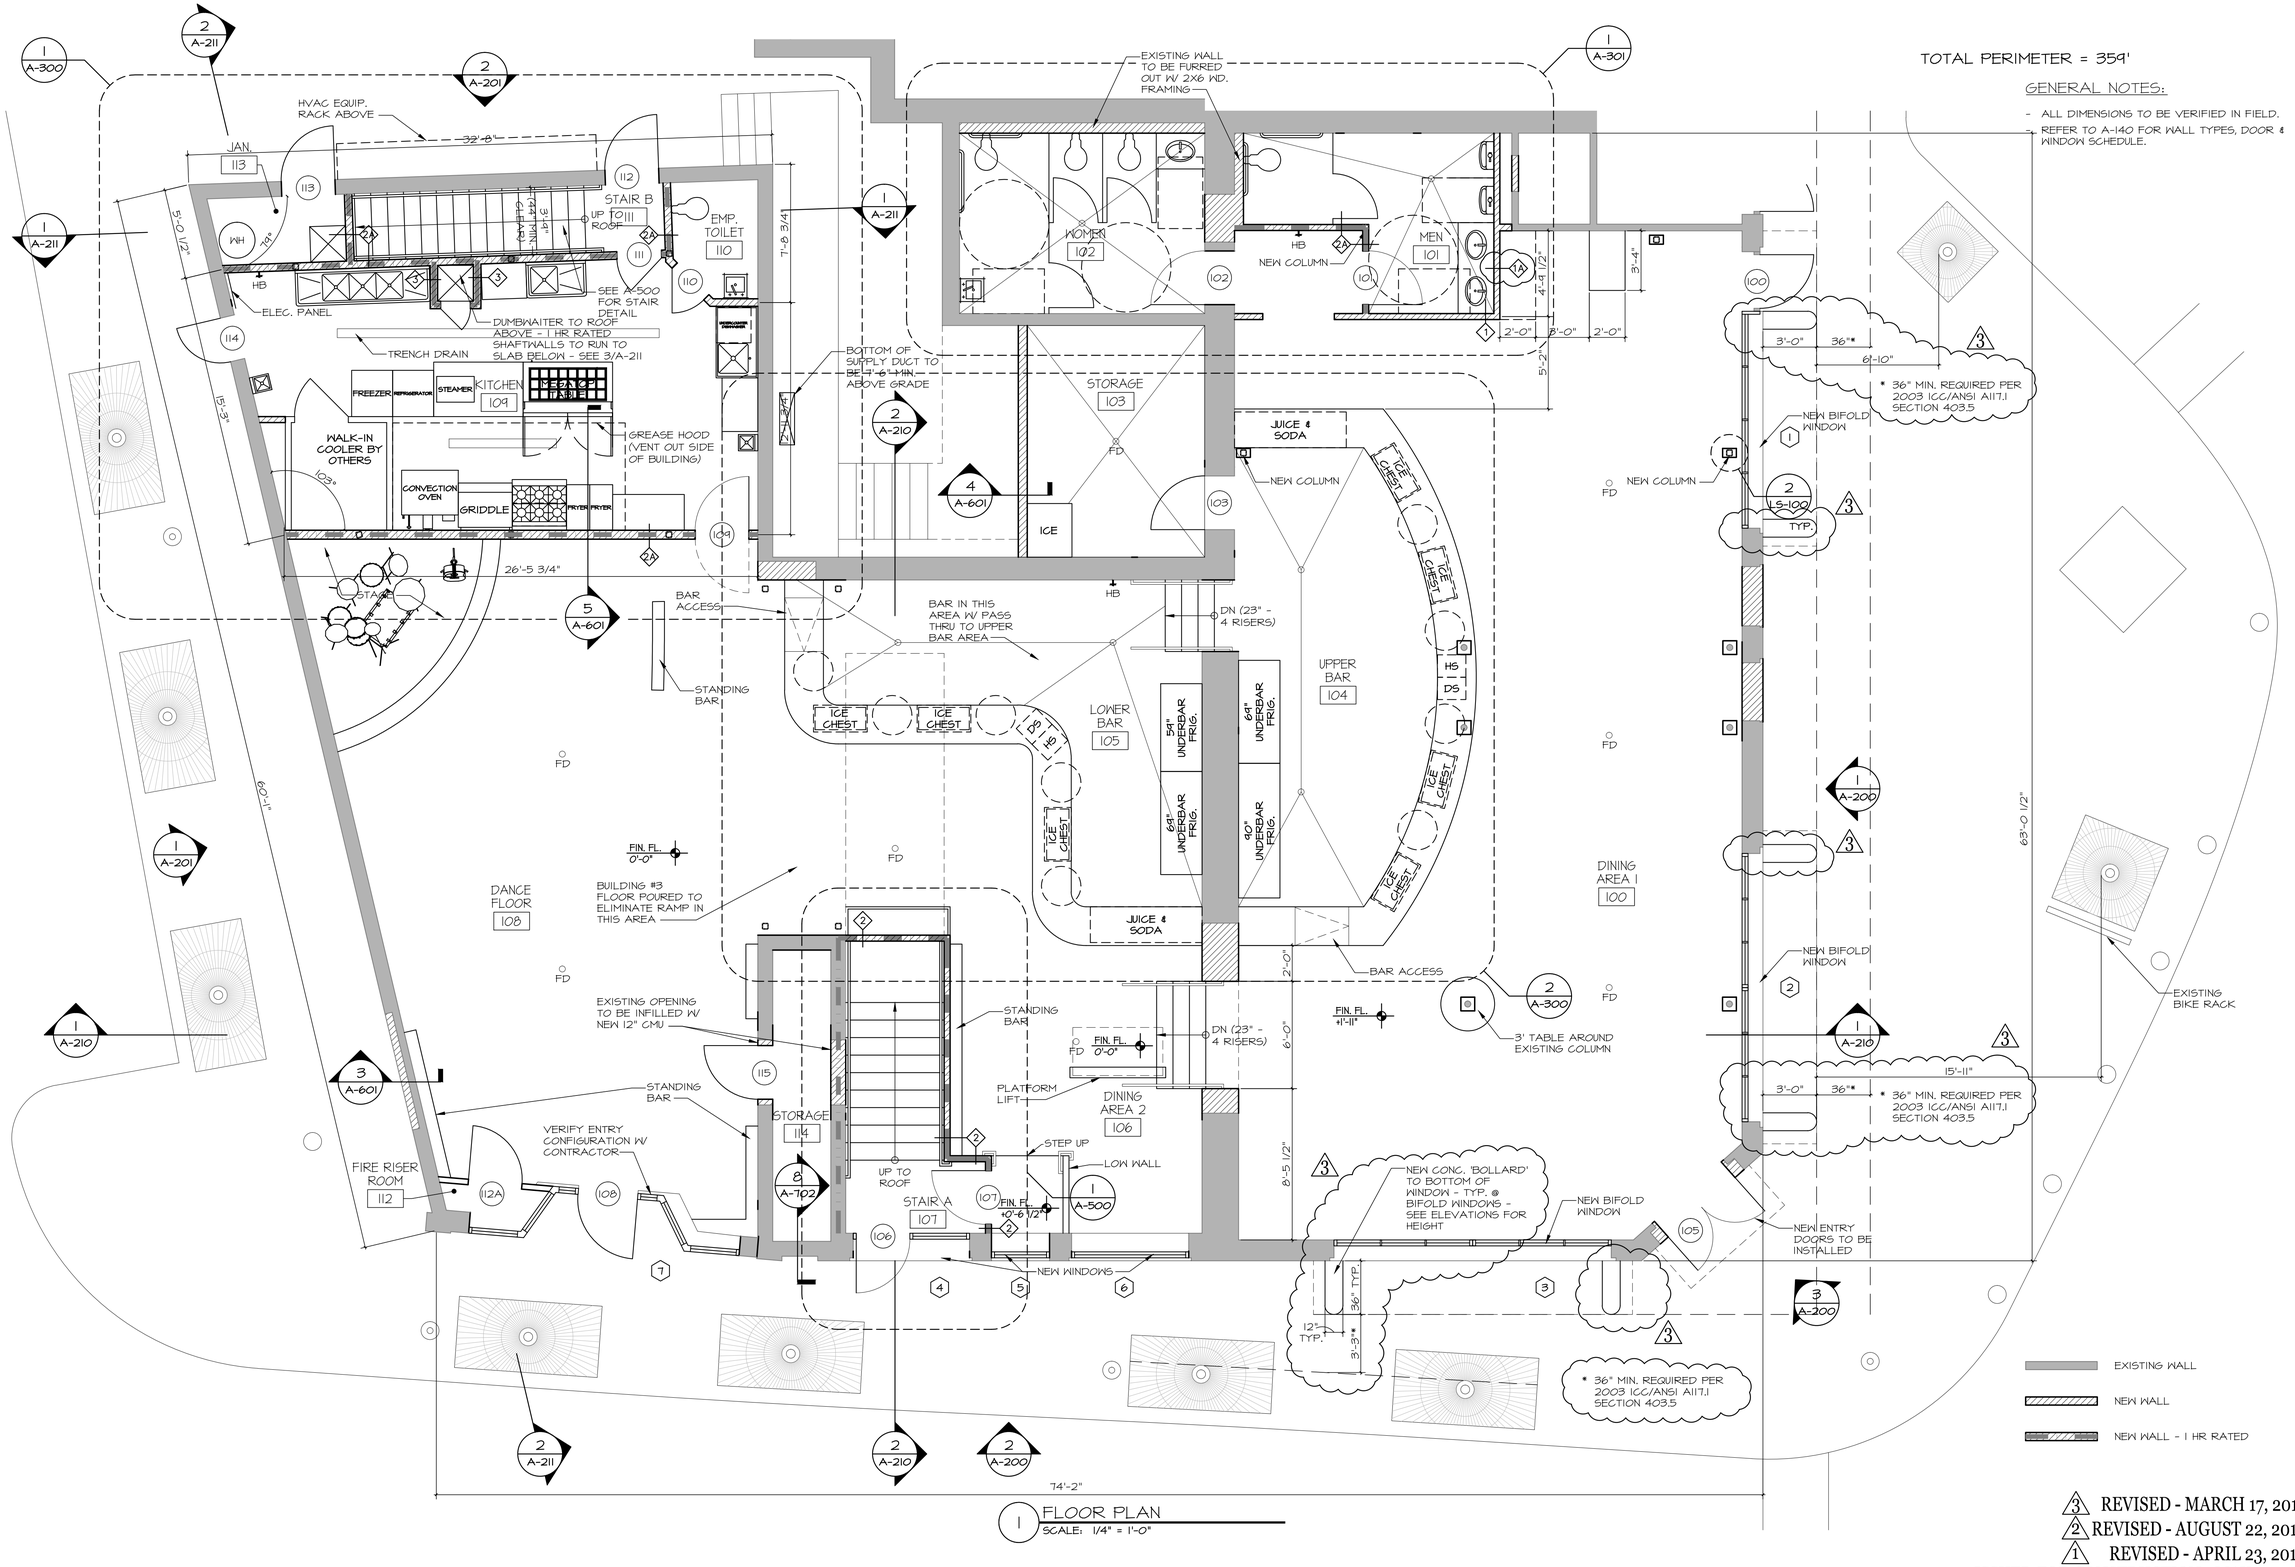

3 REVISED - MARCH 17, 2015
2 REVISED - AUGUST 22, 2014
1 REVISED - APRIL 23, 2014
ISSUED FOR CONSTRUCTION - MAY 7, 2014

RSCT ARCHITECTURE + DESIGN
CHRISTINE TEDESCO, RA, NCARB
1376 TIGER BLVD, SUITE 114
CLEMSON, SC 29631
864.654.6582

FLOOR PLAN

TENANT UPFIT FOR
THE STUDY HALL
CLEMSON, SOUTH CAROLINA

A-100