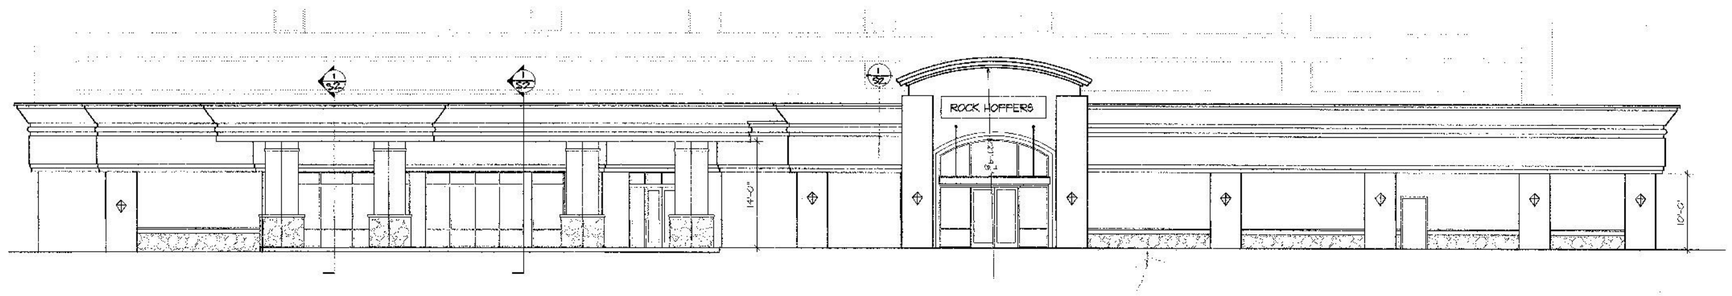

EXTERIOR FRONT ELEVATION
SCALE : 1/8" = 1'-0"

EXTERIOR LEFT ELEVATION
SCALE : 1/8" = 1'-0"

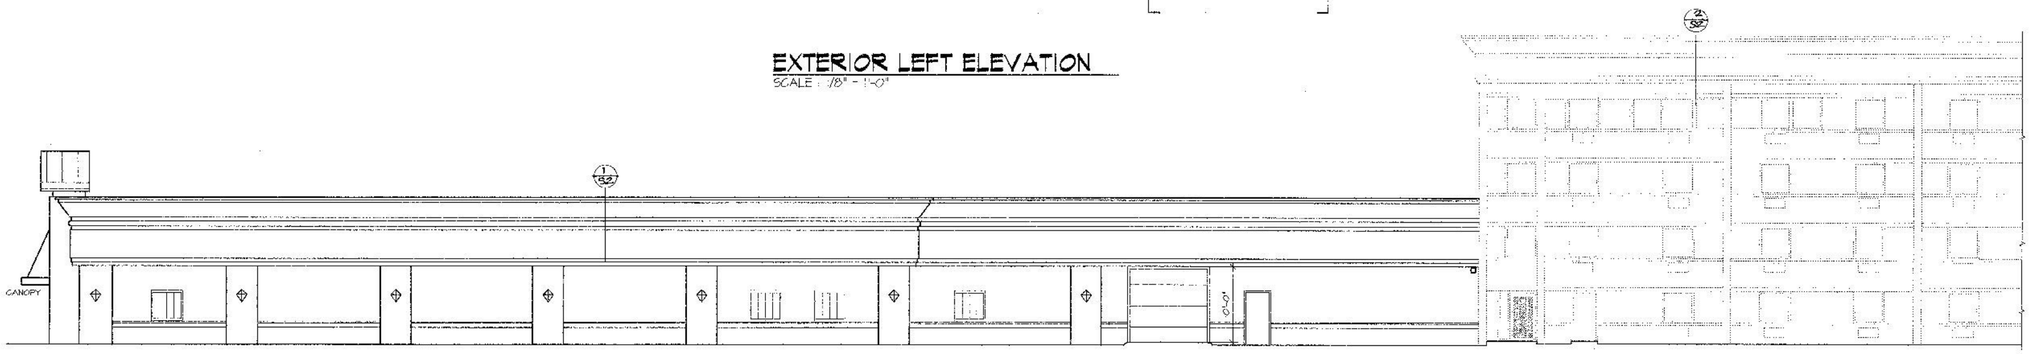

EXTERIOR RIGHT ELEVATION
SCALE : 1/8" = 1'-0"

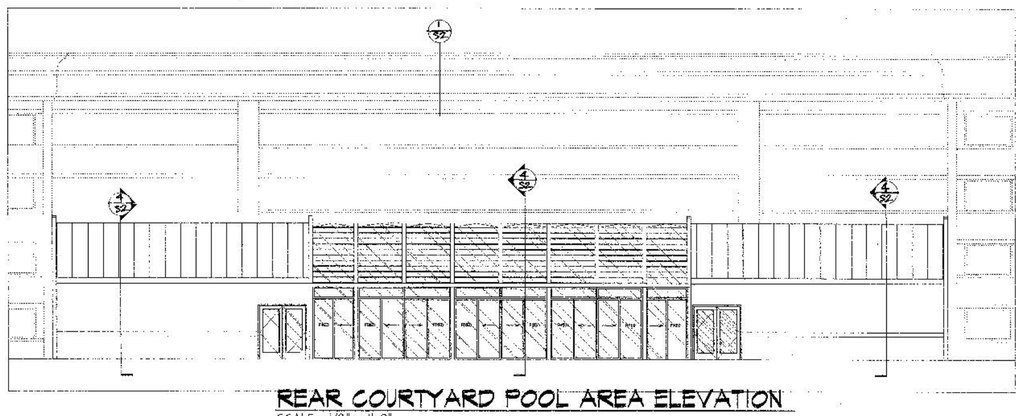

REAR COURTYARD POOL AREA ELEVATION
SCALE : 1/8" = 1'-0"

© Copyright 2002 Washington Design Group, llc

wdg
washingtondesigngroup
Custom Homes ▲ Interiors ▲ Space Planning
1635 Old 41 Hwy. NW, Ste. 112-133
Kennesaw, Georgia 30152
Phone: 404.981.1670
Fax: 770.429.0026
washingtondesign@aol.com

Elevations

BEST WESTERN PLUS
1310 TIGER BLVD.
US HWY 76 & 123
CLEMSON, SOUTH CAROLINA

SOUTH CAROLINA
REGISTERED
No. 20711
C.H. DAVID TAN
David Tan
1-19-15

Revision:

Drawn By: AW
Checked By: KE
Date: 01/18/15
Project No: 010233

Sheet
A-1