COPYRIGHT 2013 BY SIGNATURE ARCHITECTS: THIS DRAWING IS THE PROPERTY OF SIGNATURE ARCHITECTS. DUPLICATION OR OTHER USE FOR ANY REASON OTHER THAN THE PROJECT WHOSE NAME THIS TITLE BLOCK BEARS, IS STRICTLY PROHIBITED UNLESS WRITTEN PERMISSION IS GRANTED BY THE ARCHITECT.

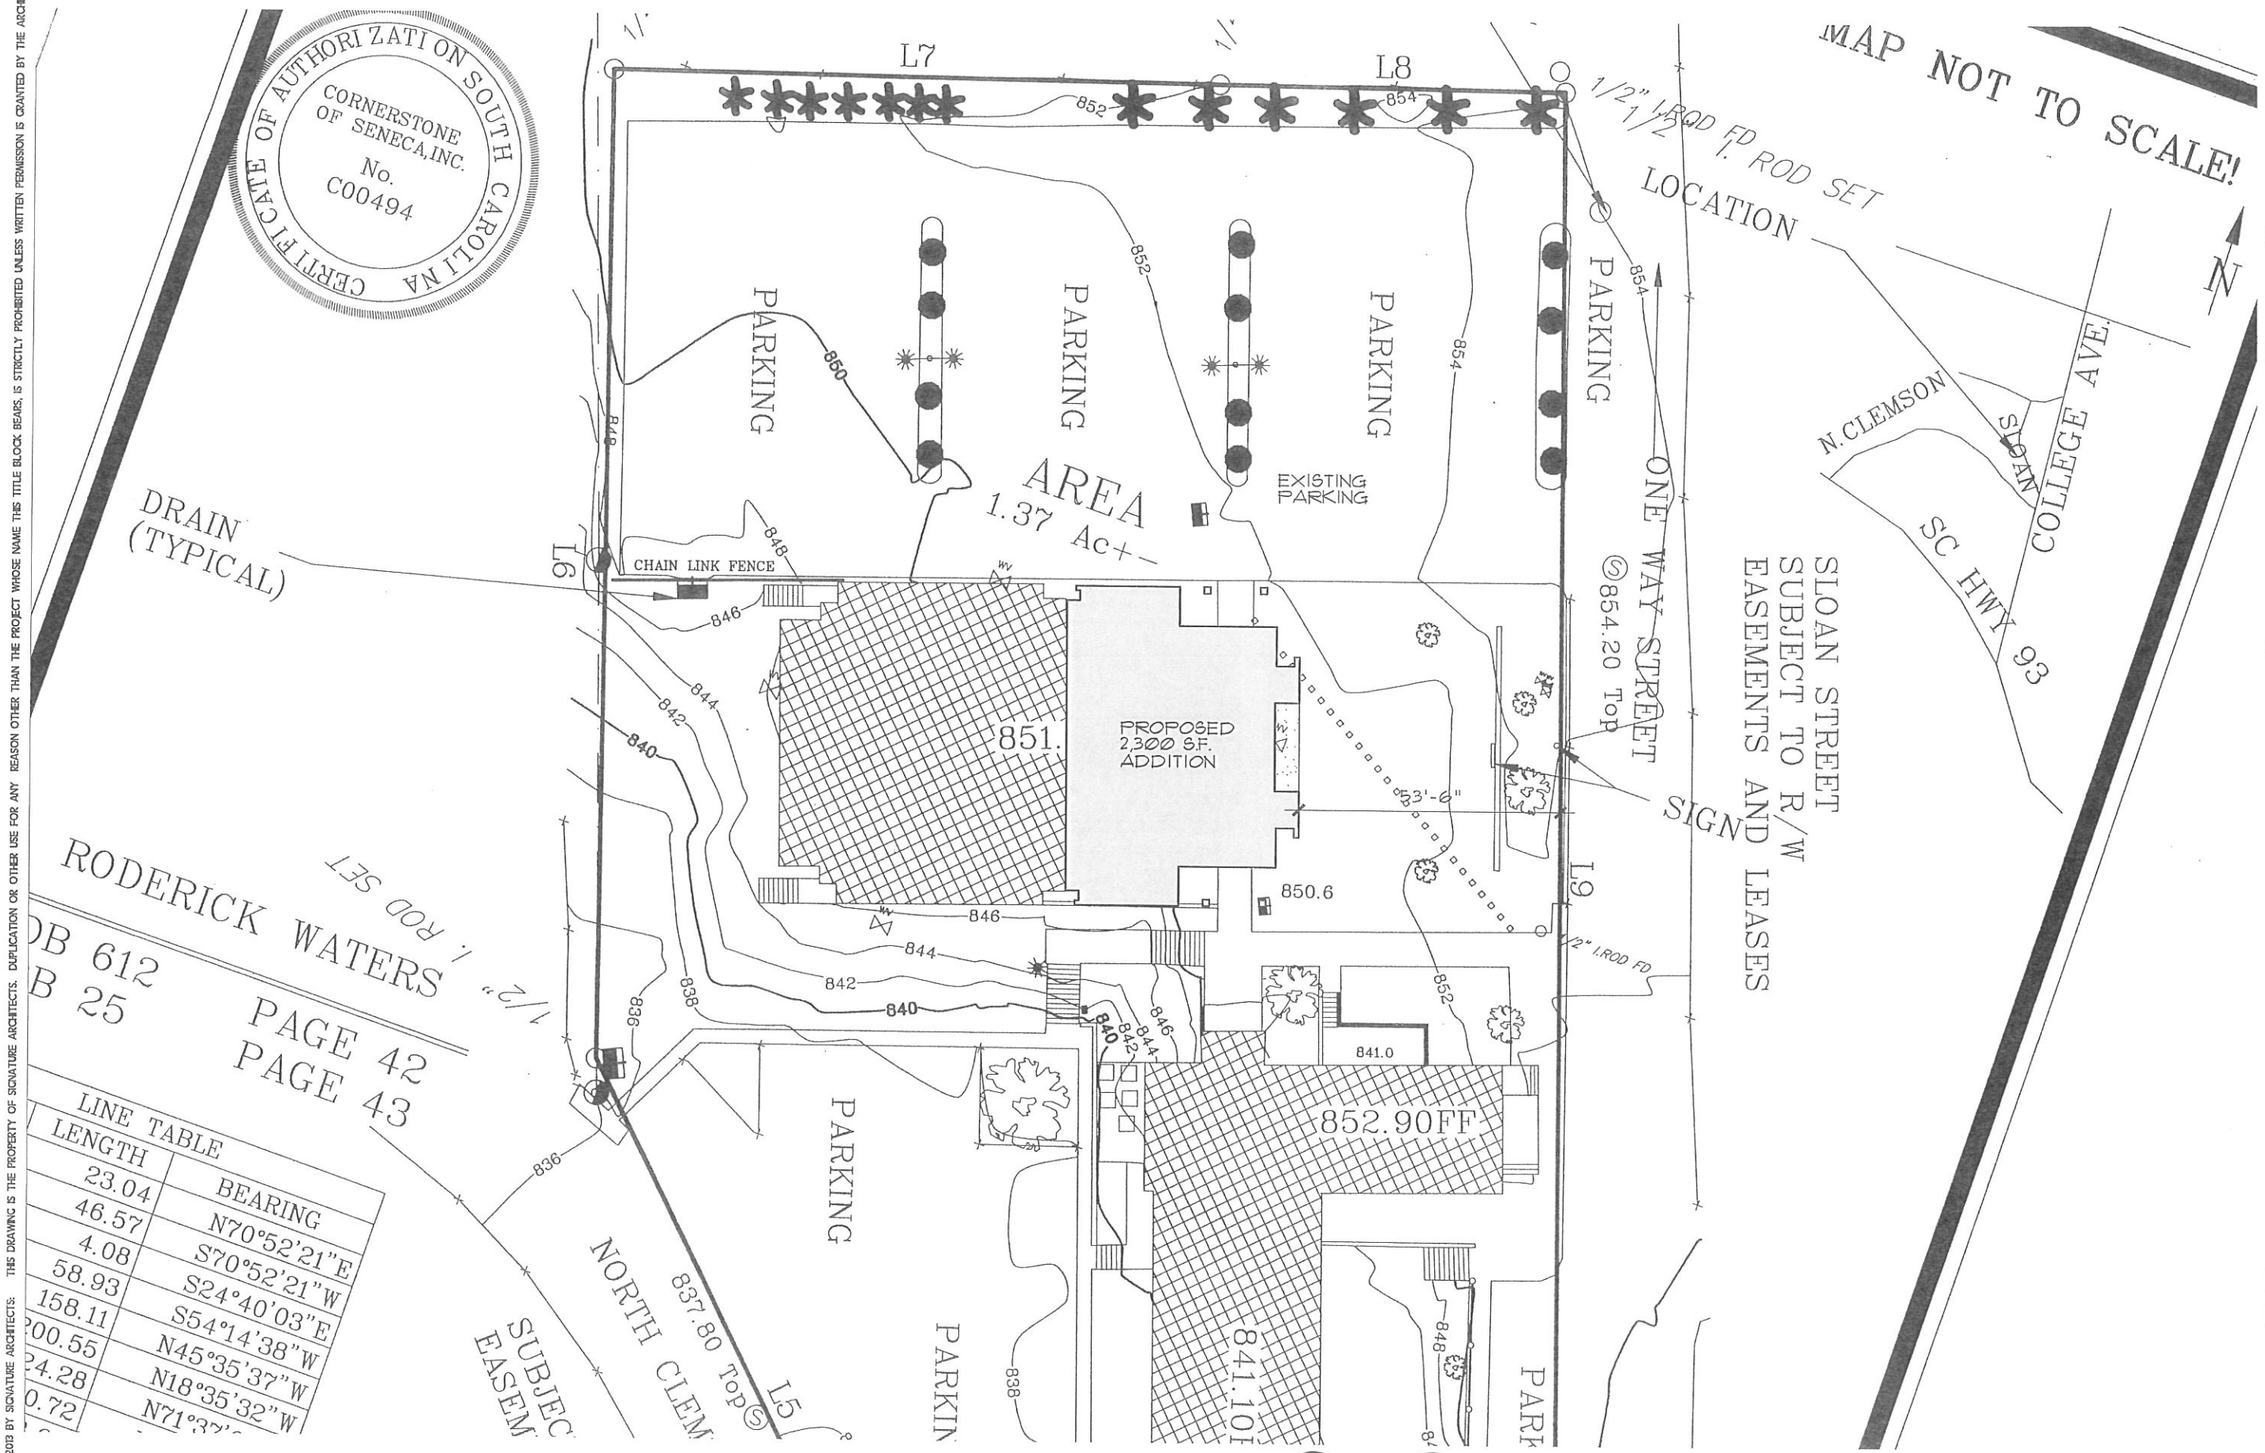

1 C1 SITE PLAN
SCALE: 1" = 30'-0"

Signature ARCHITECTS
P.O. Box 1581 - Clemson, SC 29633 864/654-1263

trehel corporation

AN ADDITION FOR:
UNIVERSITY LUTHERAN CHURCH
CELMSON SOUTH CAROLINA

JOB. NO.-1116

© COPYRIGHT 2013
SIGNATURE ARCHITECTS
DATE: / /2013
REV.:

C1

DWN. BY: