COLLEGE AVENUE PROJECT

Clemson, South Carolina

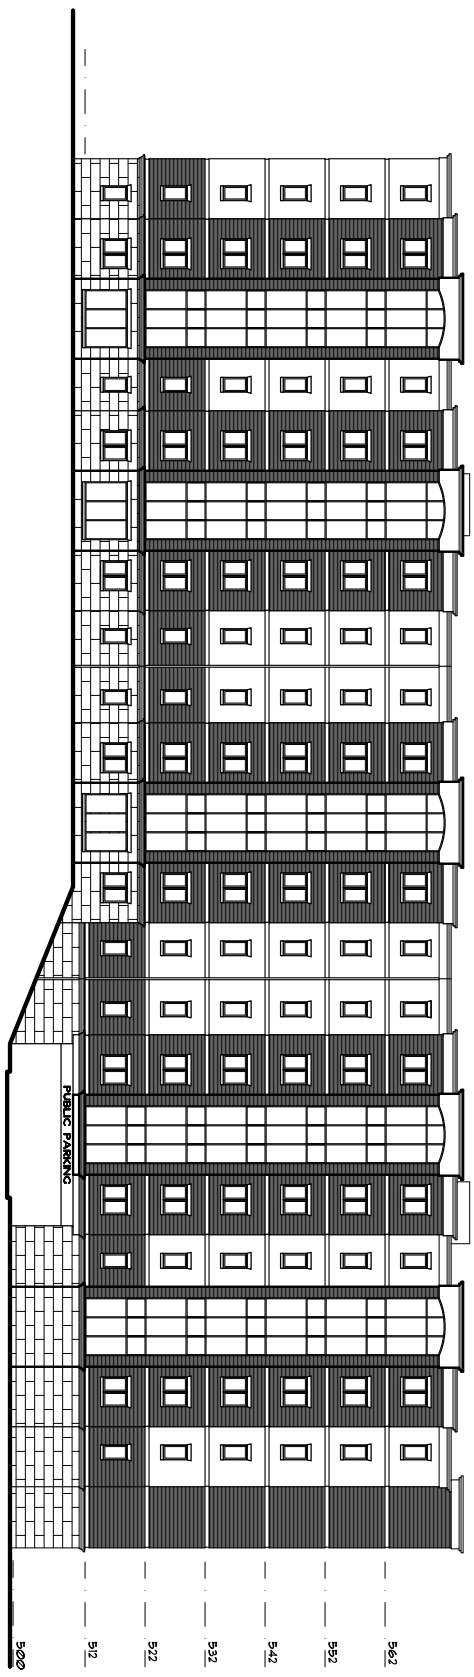

EAST ELEVATION
SCALE: 1/32" = 1'-0"

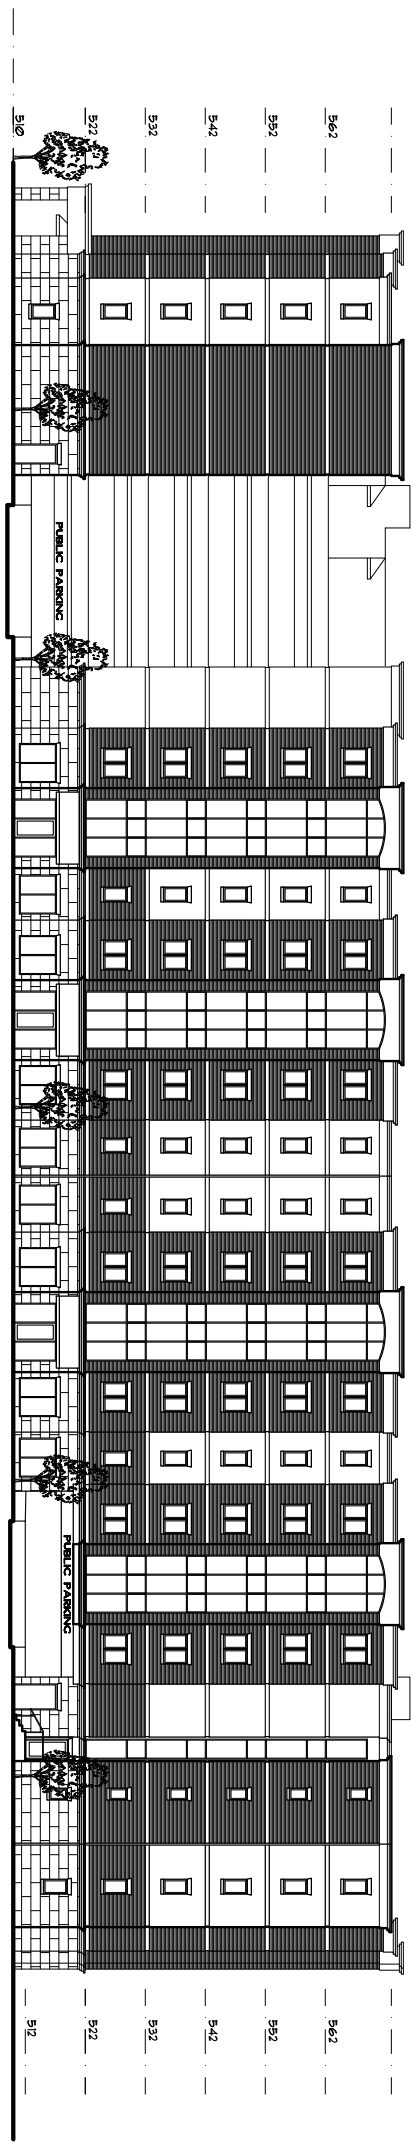

SOUTH ELEVATION
SCALE: 1/32" = 1'-0"

12-18-13

SCHEMATICS

© 2013

trehel corporation
the better building process
discern ▪ design ▪ deliver

Signature ARCHITECTS
P.O. Box 686 - Clemson, SC 29633 (864)654-1263