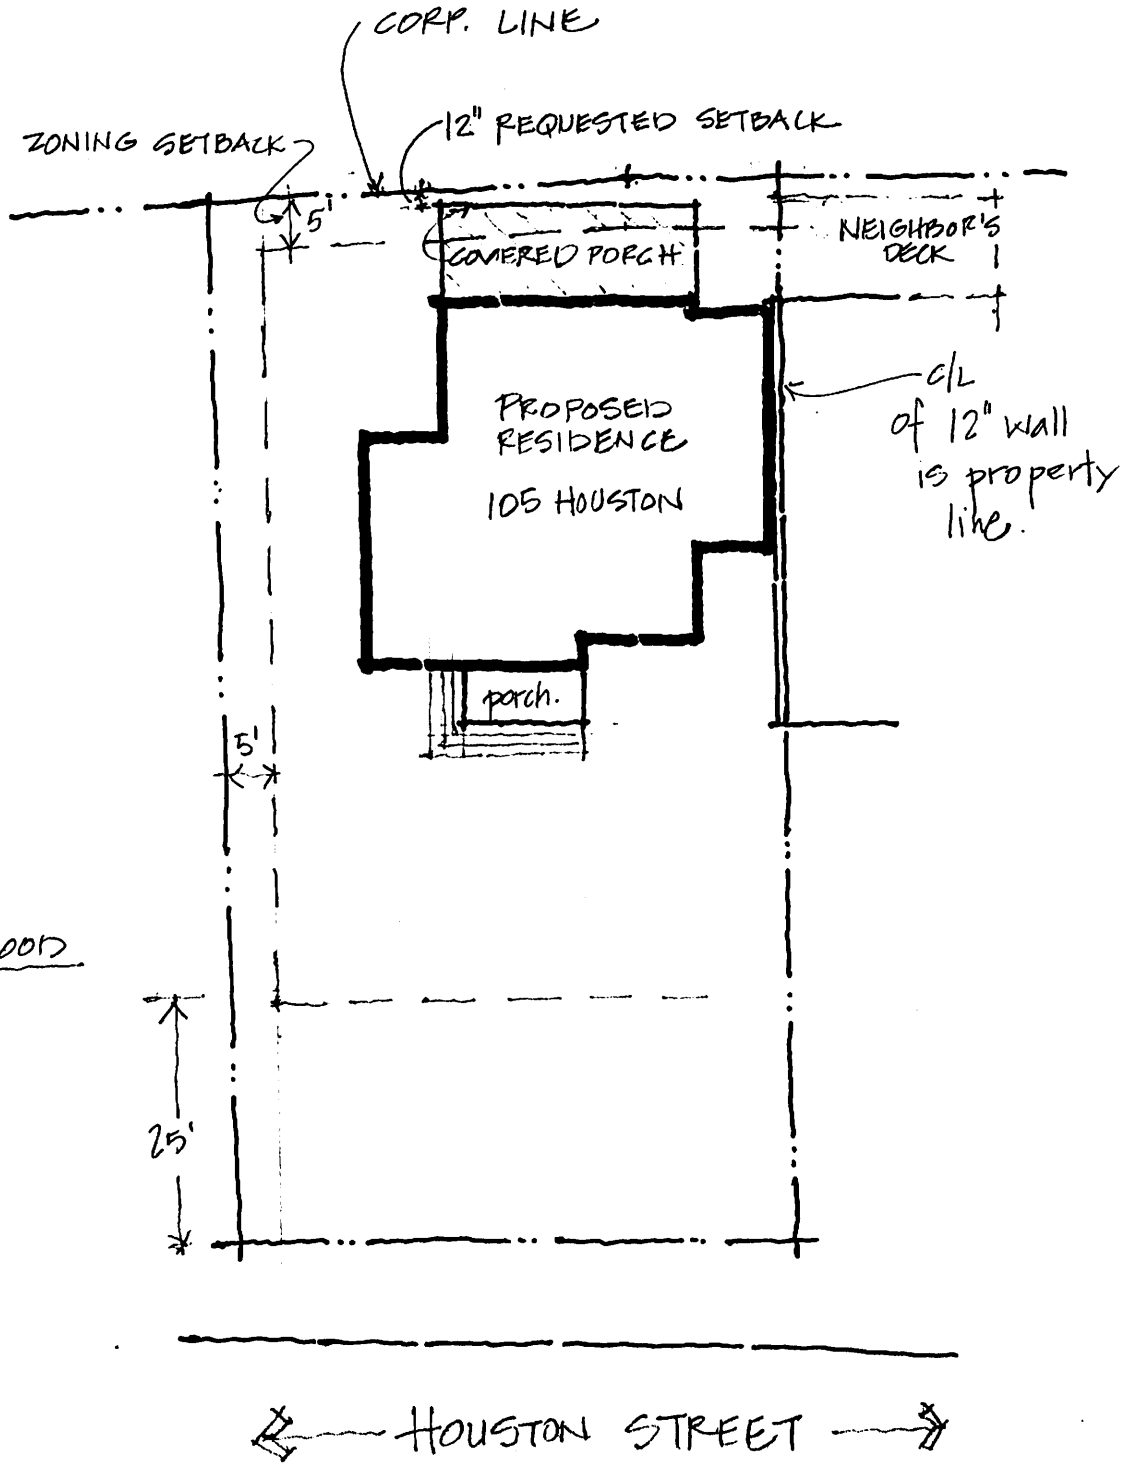

SITE PLAN · CALWOOD

1" = 20'