GENERAL NOTES:

Canopy to be painted to match PMS #209c Burgundy with a medium stipple finish.

Poles to be painted to match PMS #209c Burgundy with a medium stipple finish.

Faces to be #7328 White acrylic with printed translucent vinyl to match PMS #209c Burgundy, Black and 70% Black.

Canopy to be backlit and downlit.

ACCEPTED BY: _____

DATE: _____

PLAN VIEW

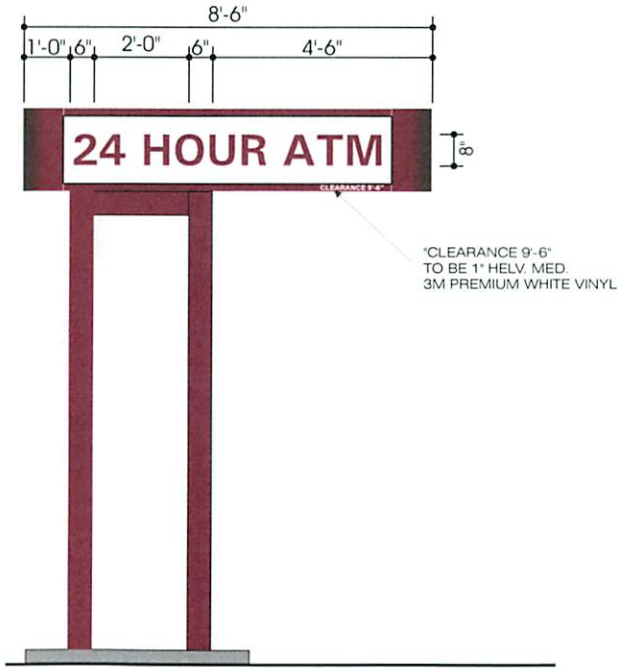

APPROACH SIDE VIEW @ DRIVE-UP CANOPY

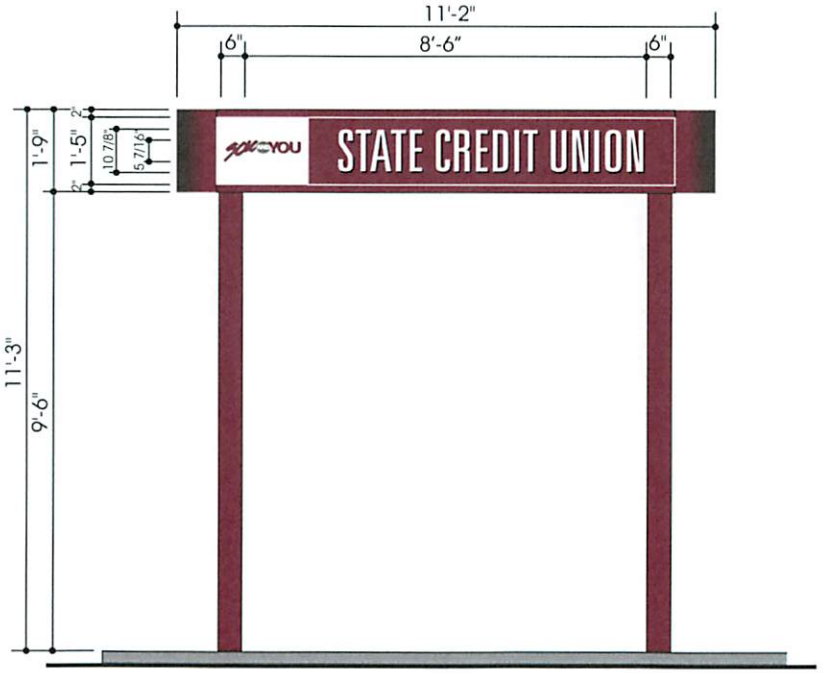

FRONT VIEW @ DRIVE-UP CANOPY

Scale 1/4" = 1'-0"

CONCEPT UNLIMITED, INC.
10020 Farrow Rd. Columbia, SC 29203
Phone (803) 755-9100

Revision:
R1

FREESTANDING MODEL 400 CANOPY

THIS IS AN ORIGINAL DESIGN SUBMITTED BY CONCEPT UNLIMITED FOR YOUR PERSONAL USE. IT IS NOT TO BE SHOWN TO ANYONE OUTSIDE YOUR ORGANIZATION, NOR IT IS TO BE USED, COPIED, REPRODUCED, OR EXHIBITED IN ANYWAY WHATSOEVER. ALL OR ANY PART OF THIS DESIGN (EXCEPT REGISTERED TRADE-MARKS) REMAIN THE PROPERTY OF CONCEPT UNL. INC.

Customer:	STATE CREDIT UNION
Salesman:	Debbie Hinkle
Drawn By:	R.W.
Date:	7/22/2016
Drawing No: Pg. 1 of 1	A10788

GENERAL NOTES:

GRGH46N to be painted PMS 451c olive at 20%, and PMS #209c burgundy with a medium stipple finish.

Circles to be painted PMS #451c olive at 70%. Box to be painted black and copy to be painted PMS #451c olive at 20%. All paint finishes to be smooth.

Logo to be painted PMS #209c burgundy and black with a smooth finish.

Network panel to be white lexan background with printed full color graphics. VHB 468 adhesive on back.

ACCEPTED BY: _____

DATE: _____

SCALE: 3"=1'-0"

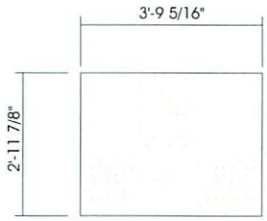

PLAN VIEW

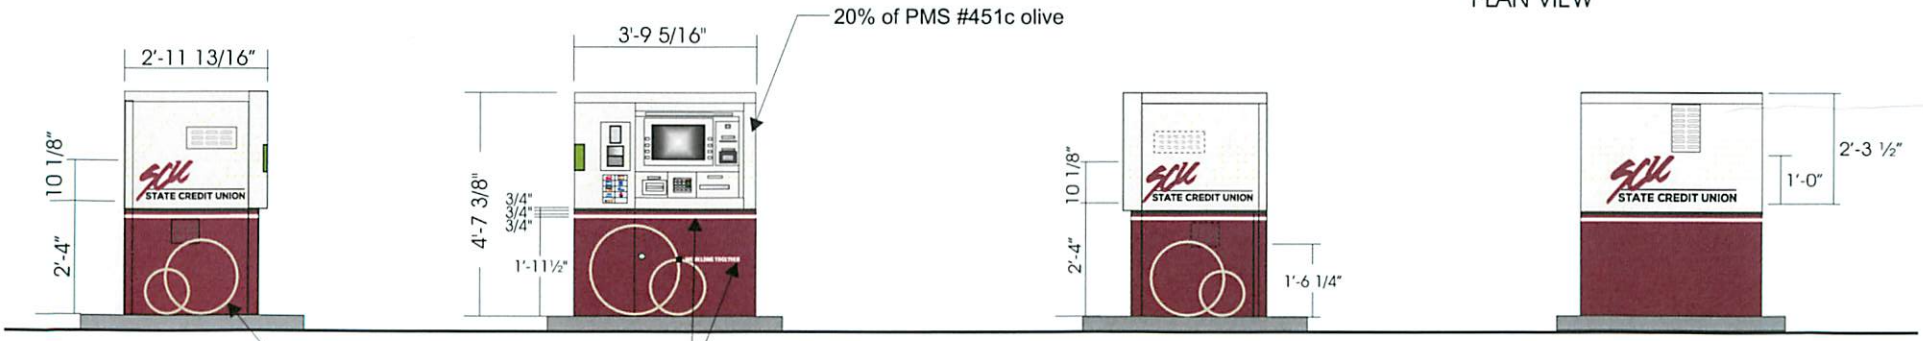

APPROACH SIDE VIEW

FRONT VIEW

RIGHT SIDE VIEW

REAR VIEW

SCALE: 1/4" = 1'-0"

CONCEPT UNLIMITED, INC.
10020 Farrow Rd. Columbia, SC 29203
Phone (803) 755-9100

Revision:
R1 5/8/14 added Accel network to layout.

PAINTED GRGH46N ATM

THIS IS AN ORIGINAL DESIGN SUBMITTED BY CONCEPT UNLIMITED FOR YOUR PERSONAL USE. IT IS NOT TO BE SHOWN TO ANYONE OUTSIDE YOUR ORGANIZATION, NOR IT IS TO BE USED, COPIED, REPRODUCED, OR EXHIBITED IN ANYWAY WHATSOEVER. ALL OR ANY PART OF THIS DESIGN (EXCEPT REGISTERED TRADEMARKS) REMAIN THE PROPERTY OF CONCEPT UNL. INC.

Customer: STATE CREDIT UNION
Salesman: Debbie Hinkle
Drawn By: R.W.
Date: 5/1/2014
Drawing No: A9081
Pg. 1 of 1