## WEST ELEVATION

SCALE: 1/16" = 1'-0"

# COLLEGE AVENUE PROJECT

Clemson, South Carolina

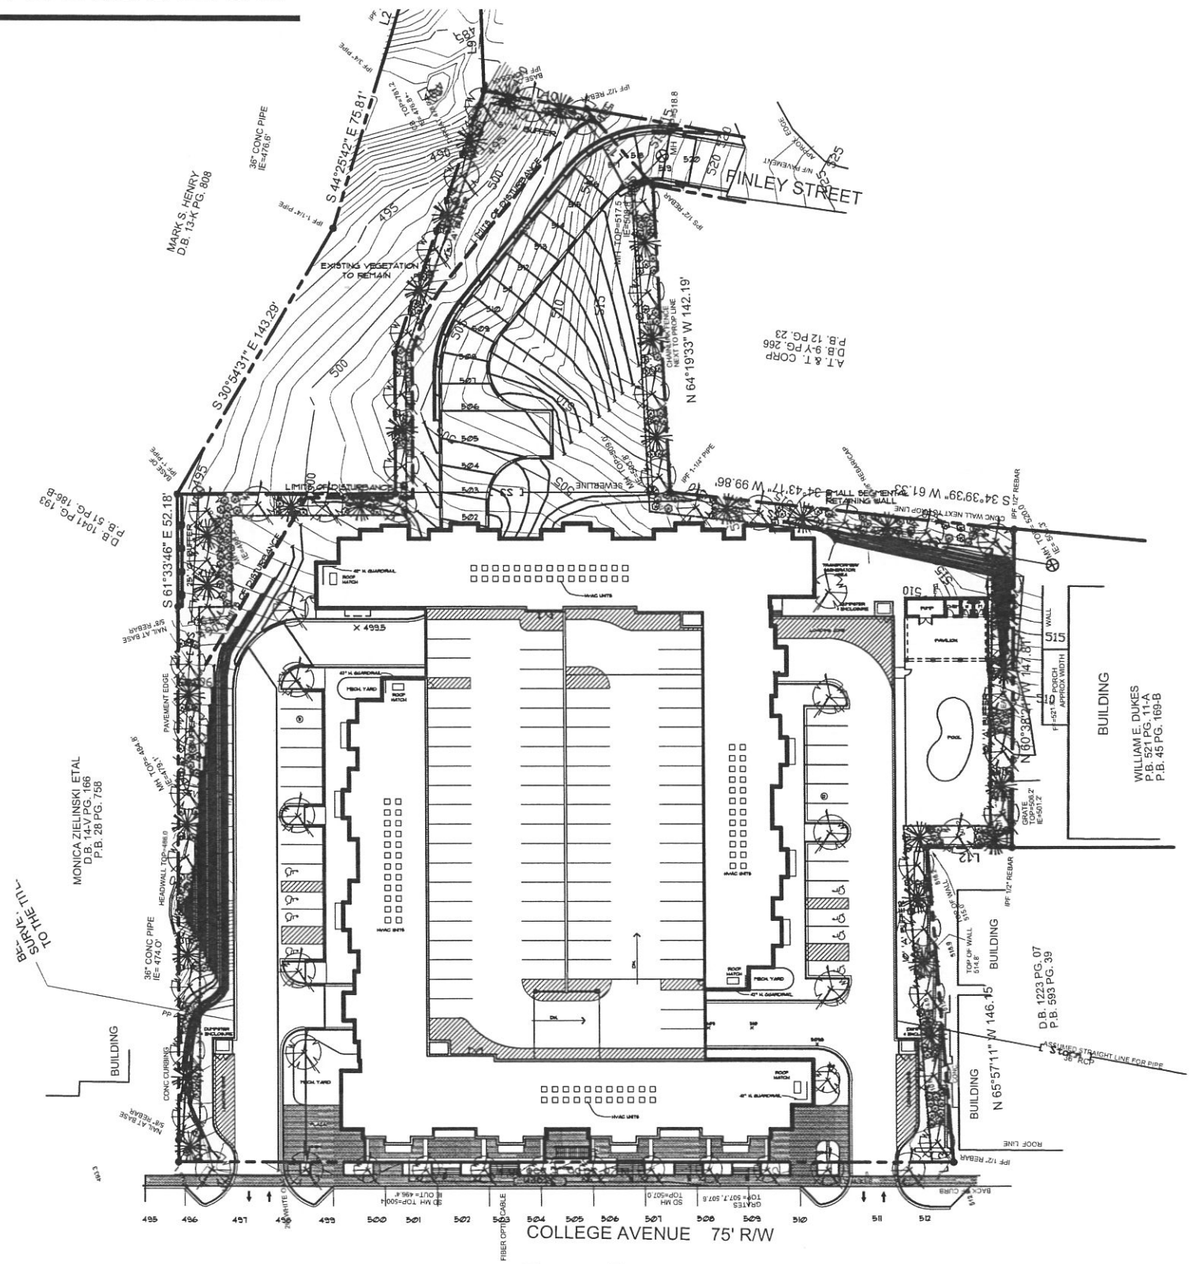


SITE PLAN
SCALE: 1" = 30'-0"

12-18-13 BLDG. NORTH NORTH

SCHEMATICS

© 2013

trehel corporation
the better building process
discern ▪ design ▪ deliver

Signature ARCHITECTS
P.O. Box 686 - Clemson, SC 29633 (864)654-1263

# COLLEGE AVENUE PROJECT

Clemson, South Carolina

SOUTH ELEVATION
SCALE: 1/16" = 1'-0"

EAST ELEVATION
SCALE: 1/16" = 1'-0"

12-18-13

SCHEMATICS

© 2013

trehel corporation
the better building process
discern ▪ design ▪ deliver

Signature ARCHITECTS
P.O. Box 686 - Clemson, SC 29633 (864)654-1263

# COLLEGE AVENUE PROJECT

Clemson, South Carolina

SCHEMATICS

© 2013

trehel corporation
the better building process
discern • design • deliver

Signature ARCHITECTS
P.O. Box 686 - Clemson, SC 29633 (864)654-1263

# COLLEGE AVENUE PROJECT

Clemson, South Carolina

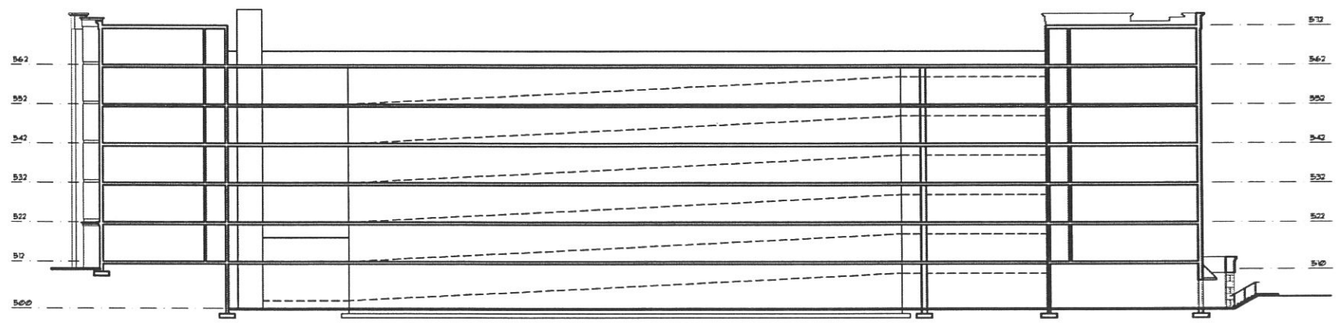

BUILDING SECTION A
SCALE: 1/16" = 1'-0"

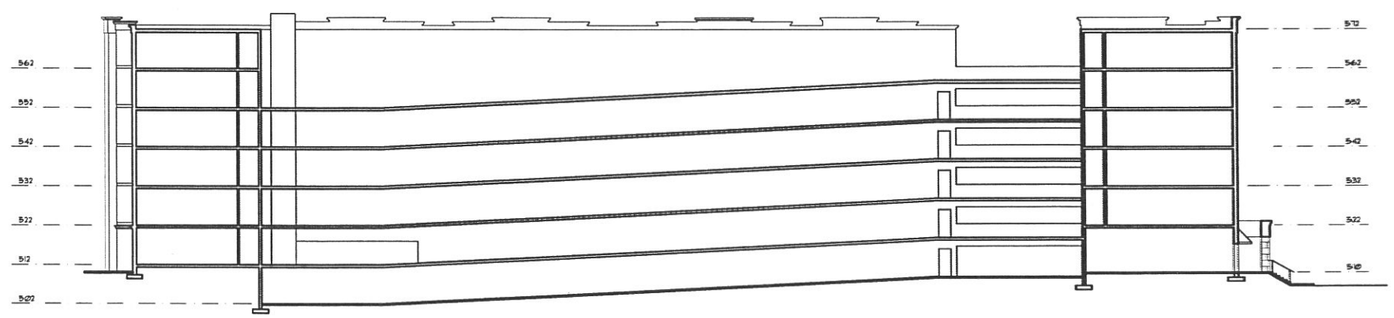

BUILDING SECTION B
SCALE: 1/16" = 1'-0"

12-18-13

SCHEMATICS

© 2013

trehel corporation
the better building process
discern ▪ design ▪ deliver

Signature ARCHITECTS
P.O. Box 686 - Clemson, SC 29633 (864)654-1263

# COLLEGE AVENUE PROJECT

Clemson, South Carolina

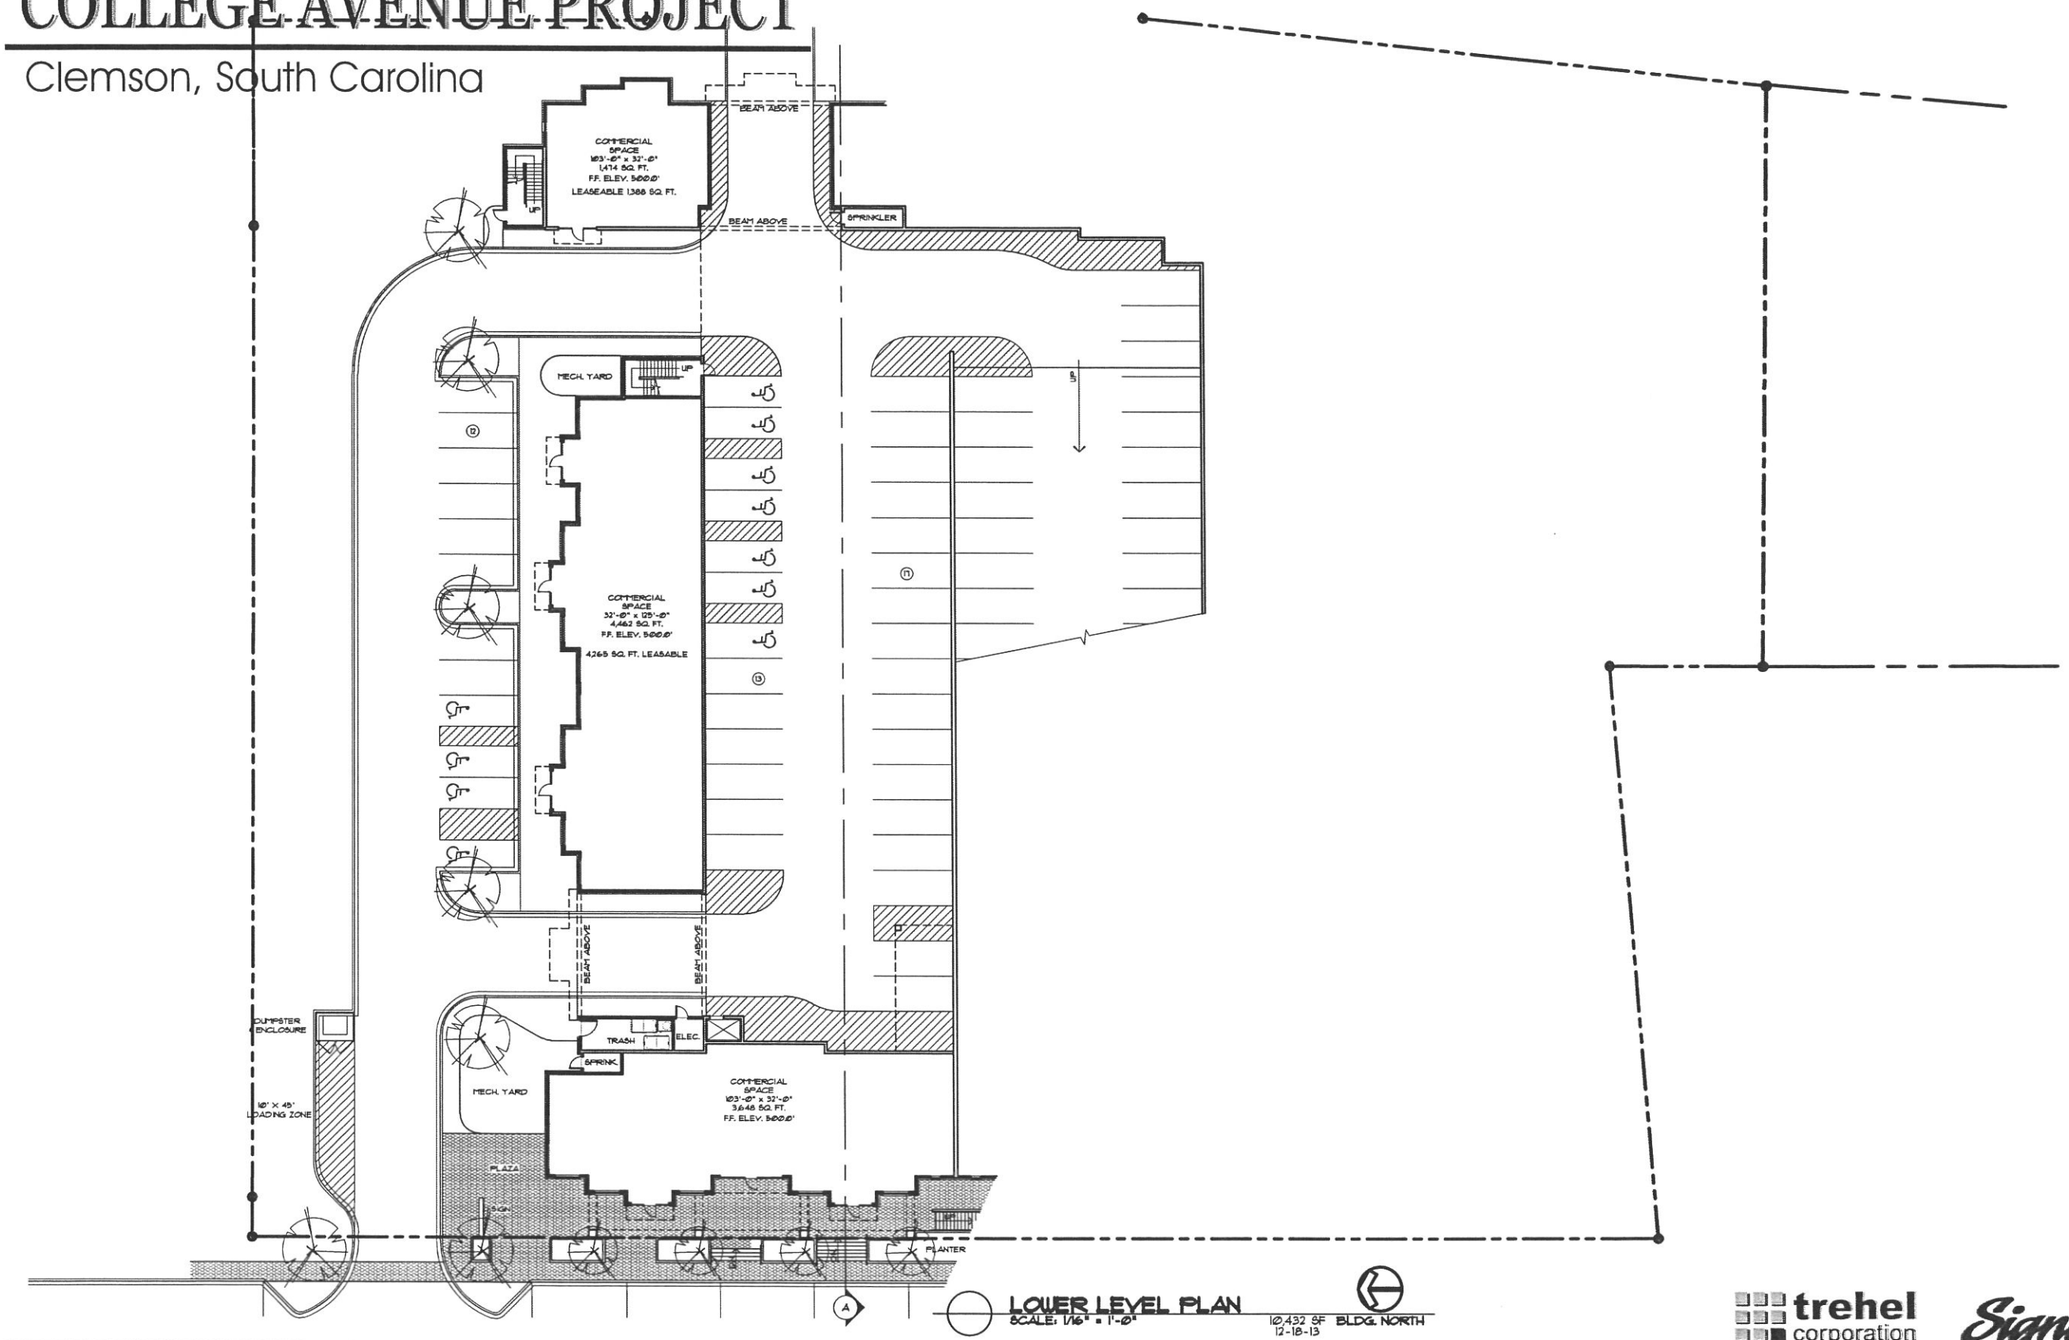


LOWER LEVEL PLAN
SCALE: 1/16" = 1'-0"

10,432 SF
12-18-13

BLDG. NORTH

SCHEMATICS

© 2013

trehel corporation
the better building process
discern ▪ design ▪ deliver

Signature ARCHITECTS
P.O. Box 686 - Clemson, SC 29633 (864)654-1263

# COLLEGE AVENUE PROJECT

Clemson, South Carolina

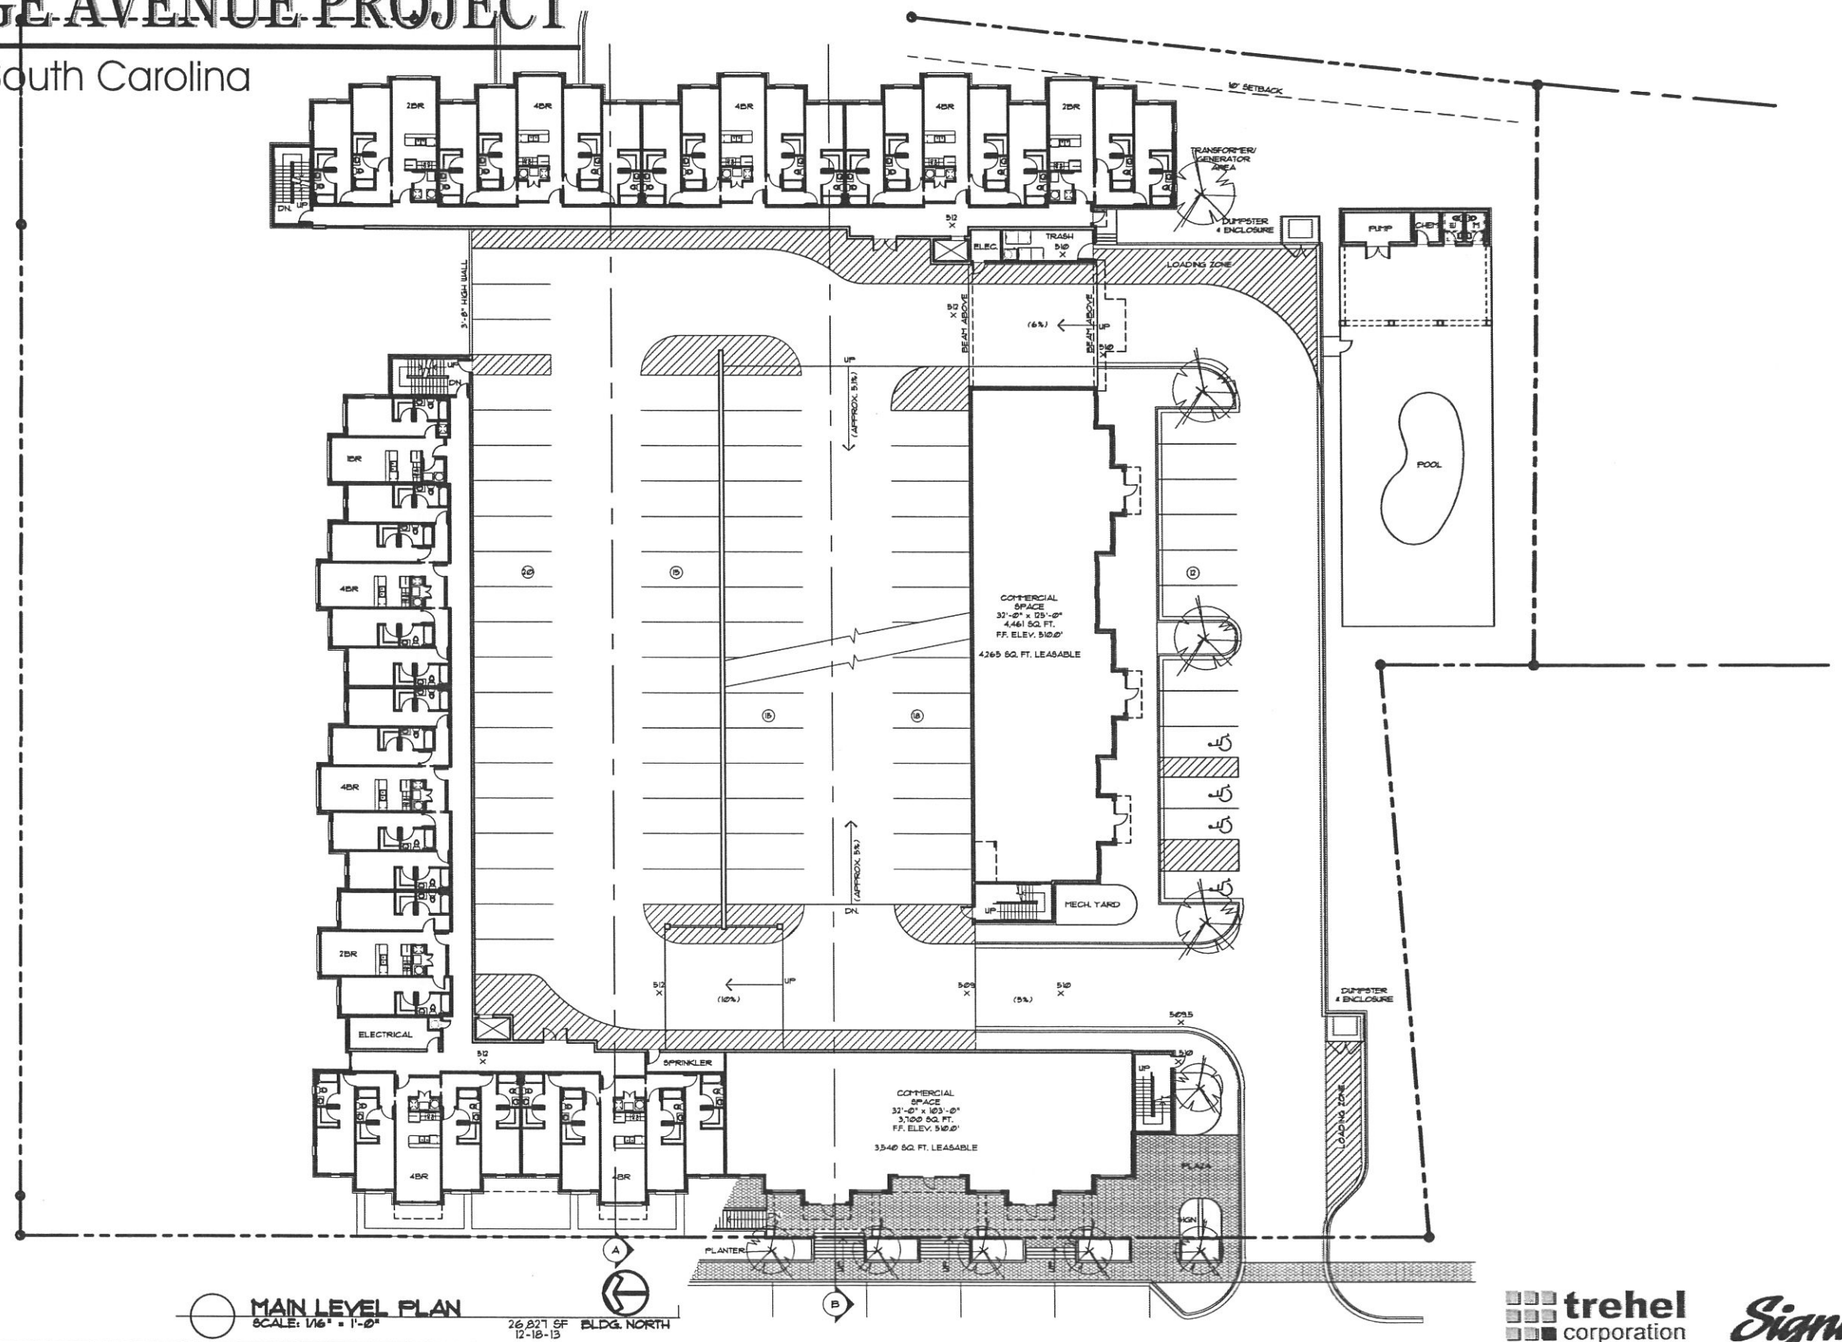


MAIN LEVEL PLAN
SCALE: 1/16" = 1'-0"

26,827 SF
12-18-13

BLDG. NORTH

SCHEMATICS

© 2013

trehel corporation
the better building process
discern ▪ design ▪ deliver

Signature ARCHITECTS
P.O. Box 686 - Clemson, SC 29633 (864)654-1263

# COLLEGE AVENUE PROJECT

Clemson, South Carolina

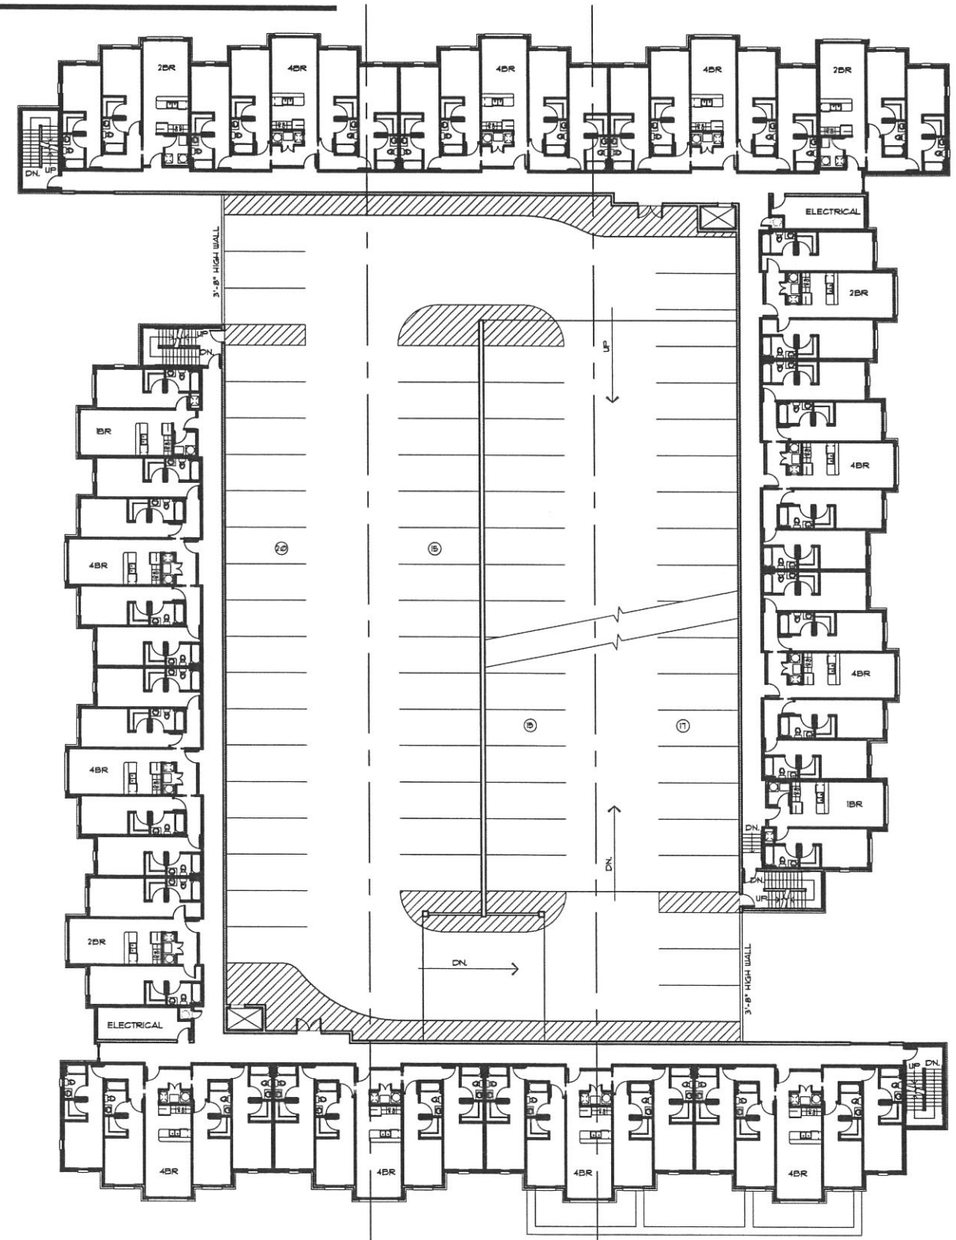


3rd LEVEL PLAN
SCALE: 1/16" = 1'-0"

27,986 SF
12-18-13

BLDG. NORTH

SCHEMATICS

© 2013

trehel corporation
the better building process
discern ▪ design ▪ deliver

Signature ARCHITECTS
P.O. Box 686 - Clemson, SC 29633 (864)654-1263

# COLLEGE AVENUE PROJECT

Clemson, South Carolina

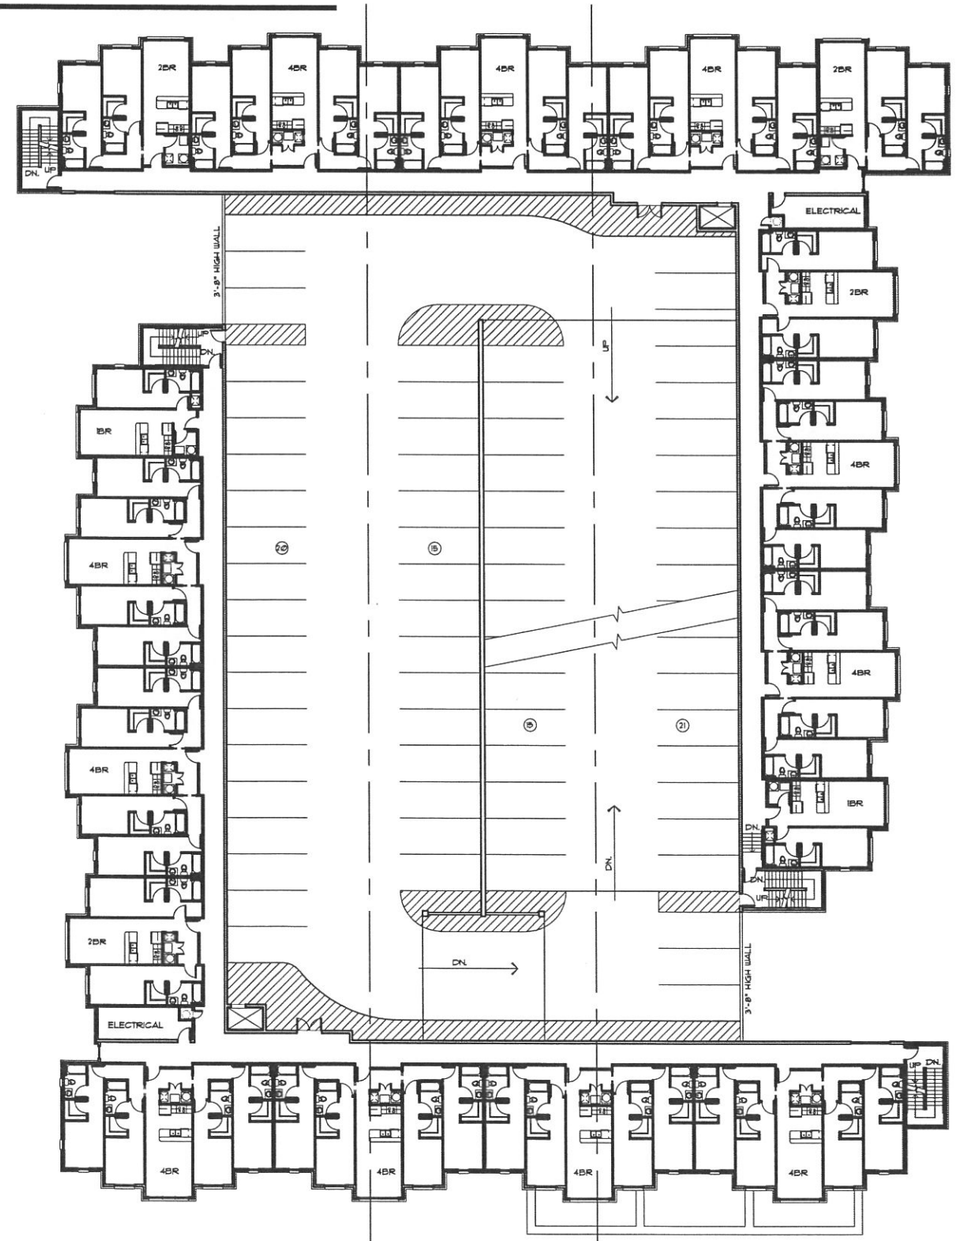


4th LEVEL PLAN
SCALE: 1/16" = 1'-0"

27,886 SF BLDG. NORTH
12-18-13

SCHEMATICS

© 2013

trehel corporation
the better building process
discern ▪ design ▪ deliver

Signature ARCHITECTS
P.O. Box 686 - Clemson, SC 29633 (864)654-1263

# COLLEGE AVENUE PROJECT

Clemson, South Carolina

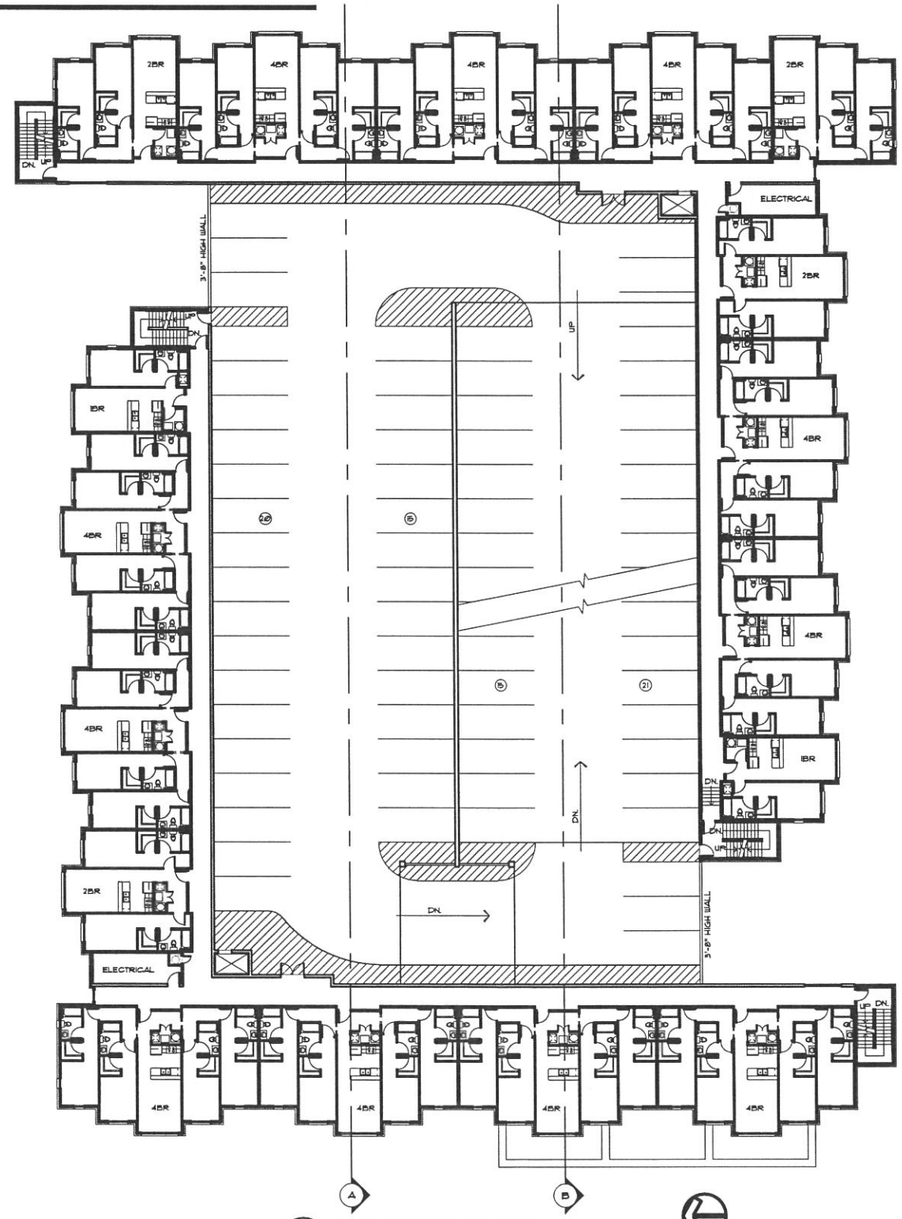


5th LEVEL PLAN
SCALE: 1/16" = 1'-0"

27,986 SF
12-18-13

BLDG. NORTH

SCHEMATICS

© 2013

trehel corporation
the better building process
discern • design • deliver

Signature ARCHITECTS
P.O. Box 686 - Clemson, SC 29633 (864)654-1263

# COLLEGE AVENUE PROJECT

Clemson, South Carolina

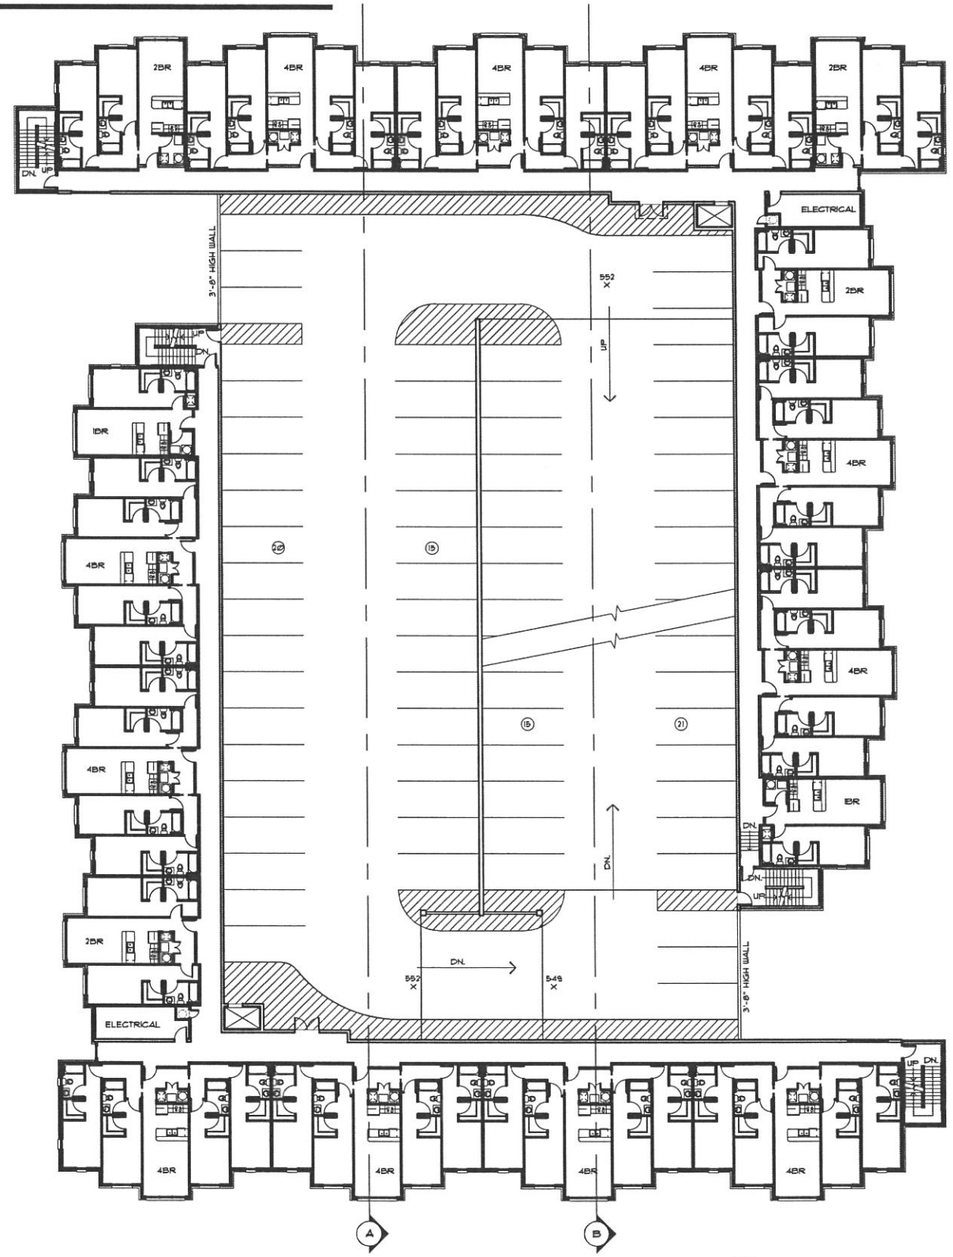


6th LEVEL PLAN
SCALE: 1/16" = 1'-0"

27,286 SF BLDG. NORTH
12-17-13

SCHEMATICS

© 2013

trehel corporation
the better building process
discern ▪ design ▪ deliver

Signature ARCHITECTS
P.O. Box 686 - Clemson, SC 29633 (864)654-1263

# COLLEGE AVENUE PROJECT

Clemson, South Carolina

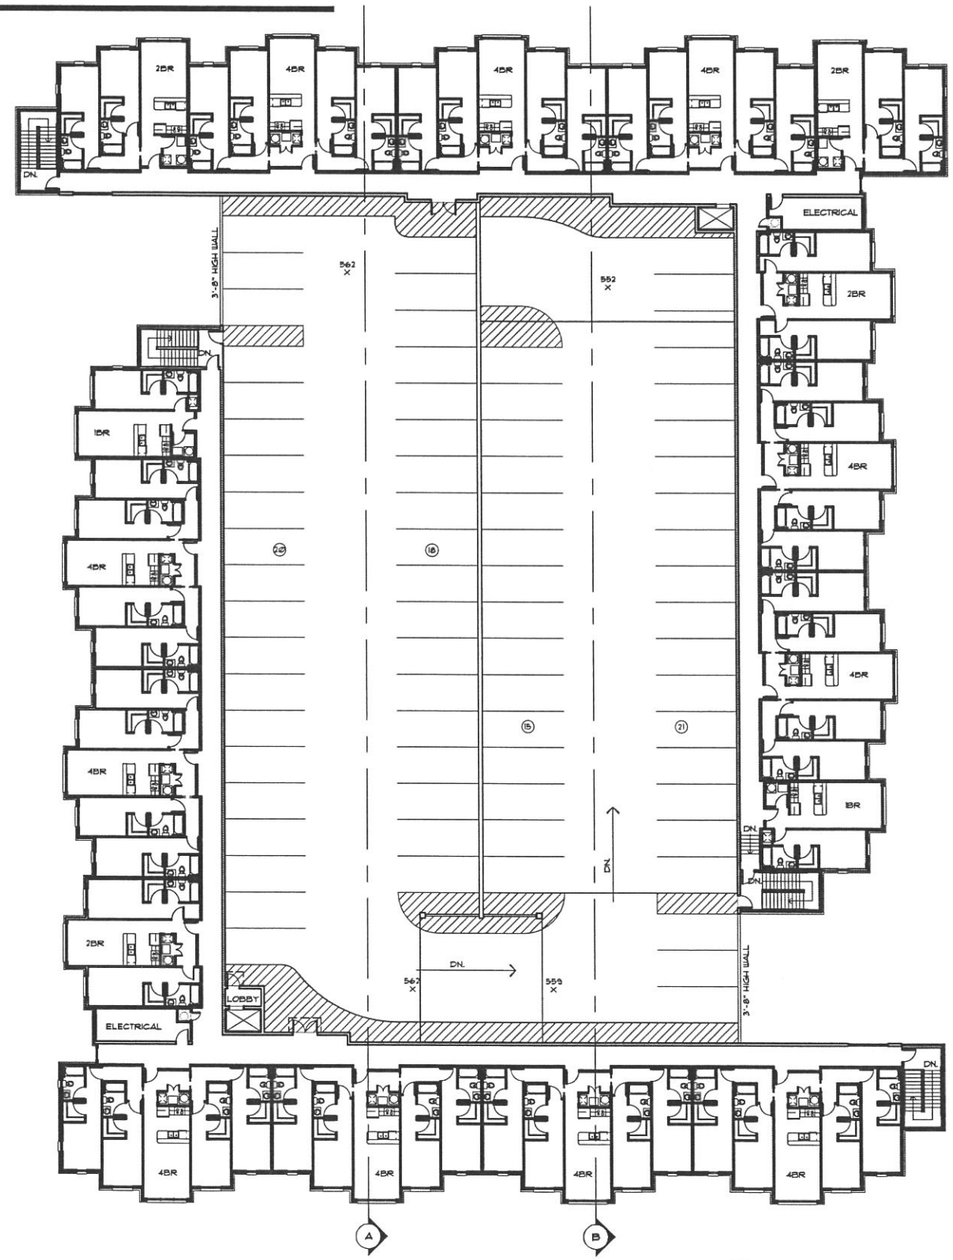


7th LEVEL PLAN
SCALE: 1/16" = 1'-0"
27,986 SF
12-18-13
BLDG. NORTH

SCHEMATICS

© 2013

trehel corporation
the better building process
discern ▪ design ▪ deliver

Signature ARCHITECTS
P.O. Box 686 - Clemson, SC 29633 (864)654-1263

# COLLEGE AVENUE PROJECT

Clemson, South Carolina

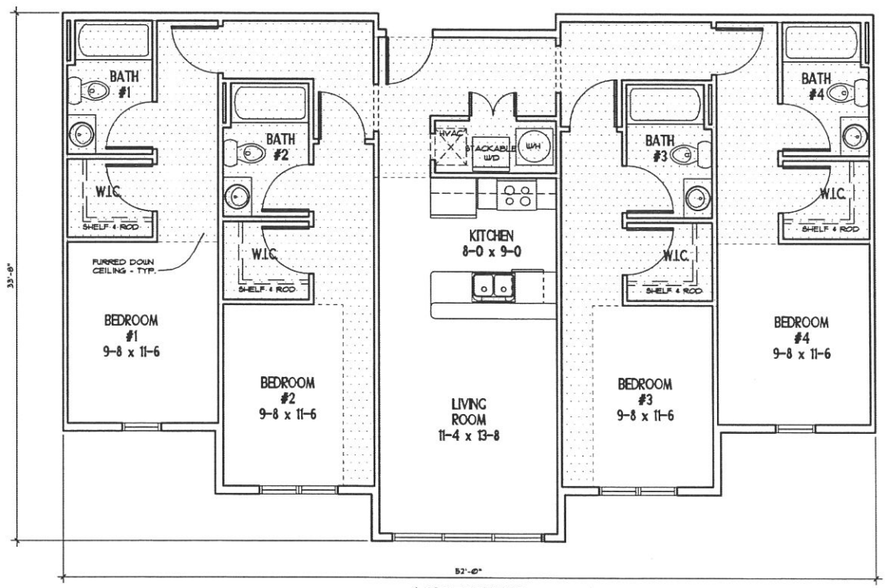


4 BEDROOM UNIT
1,542 SF HEATED

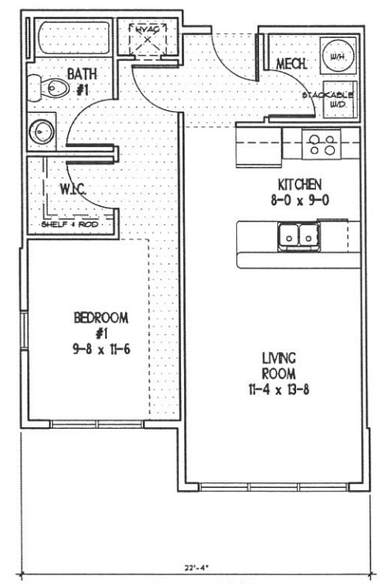


1 BEDROOM UNIT
624 SF HEATED

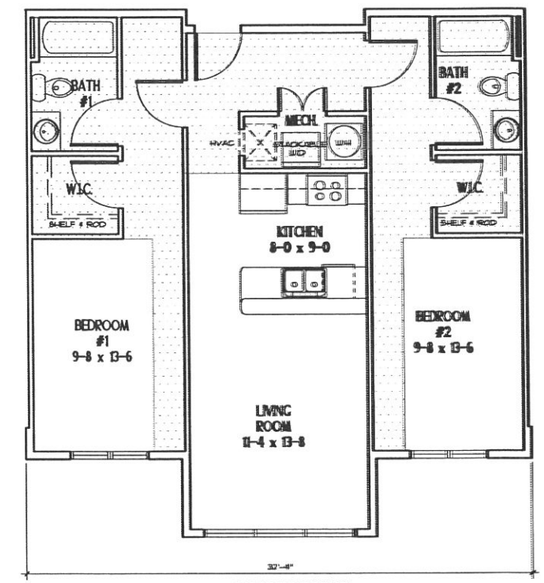


2 BEDROOM UNIT
966 SF HEATED

TYPICAL PLANS
SCALE: 1/4" = 1'-0"

BLDG. NORTH
12-18-13

SCHEMATICS

© 2013

trehel corporation
the better building process
discern • design • deliver

Signature ARCHITECTS
P.O. Box 686 - Clemson, SC 29633 (864)654-1263