COLLEGE AVENUE PROJECT

Clemson, South Carolina

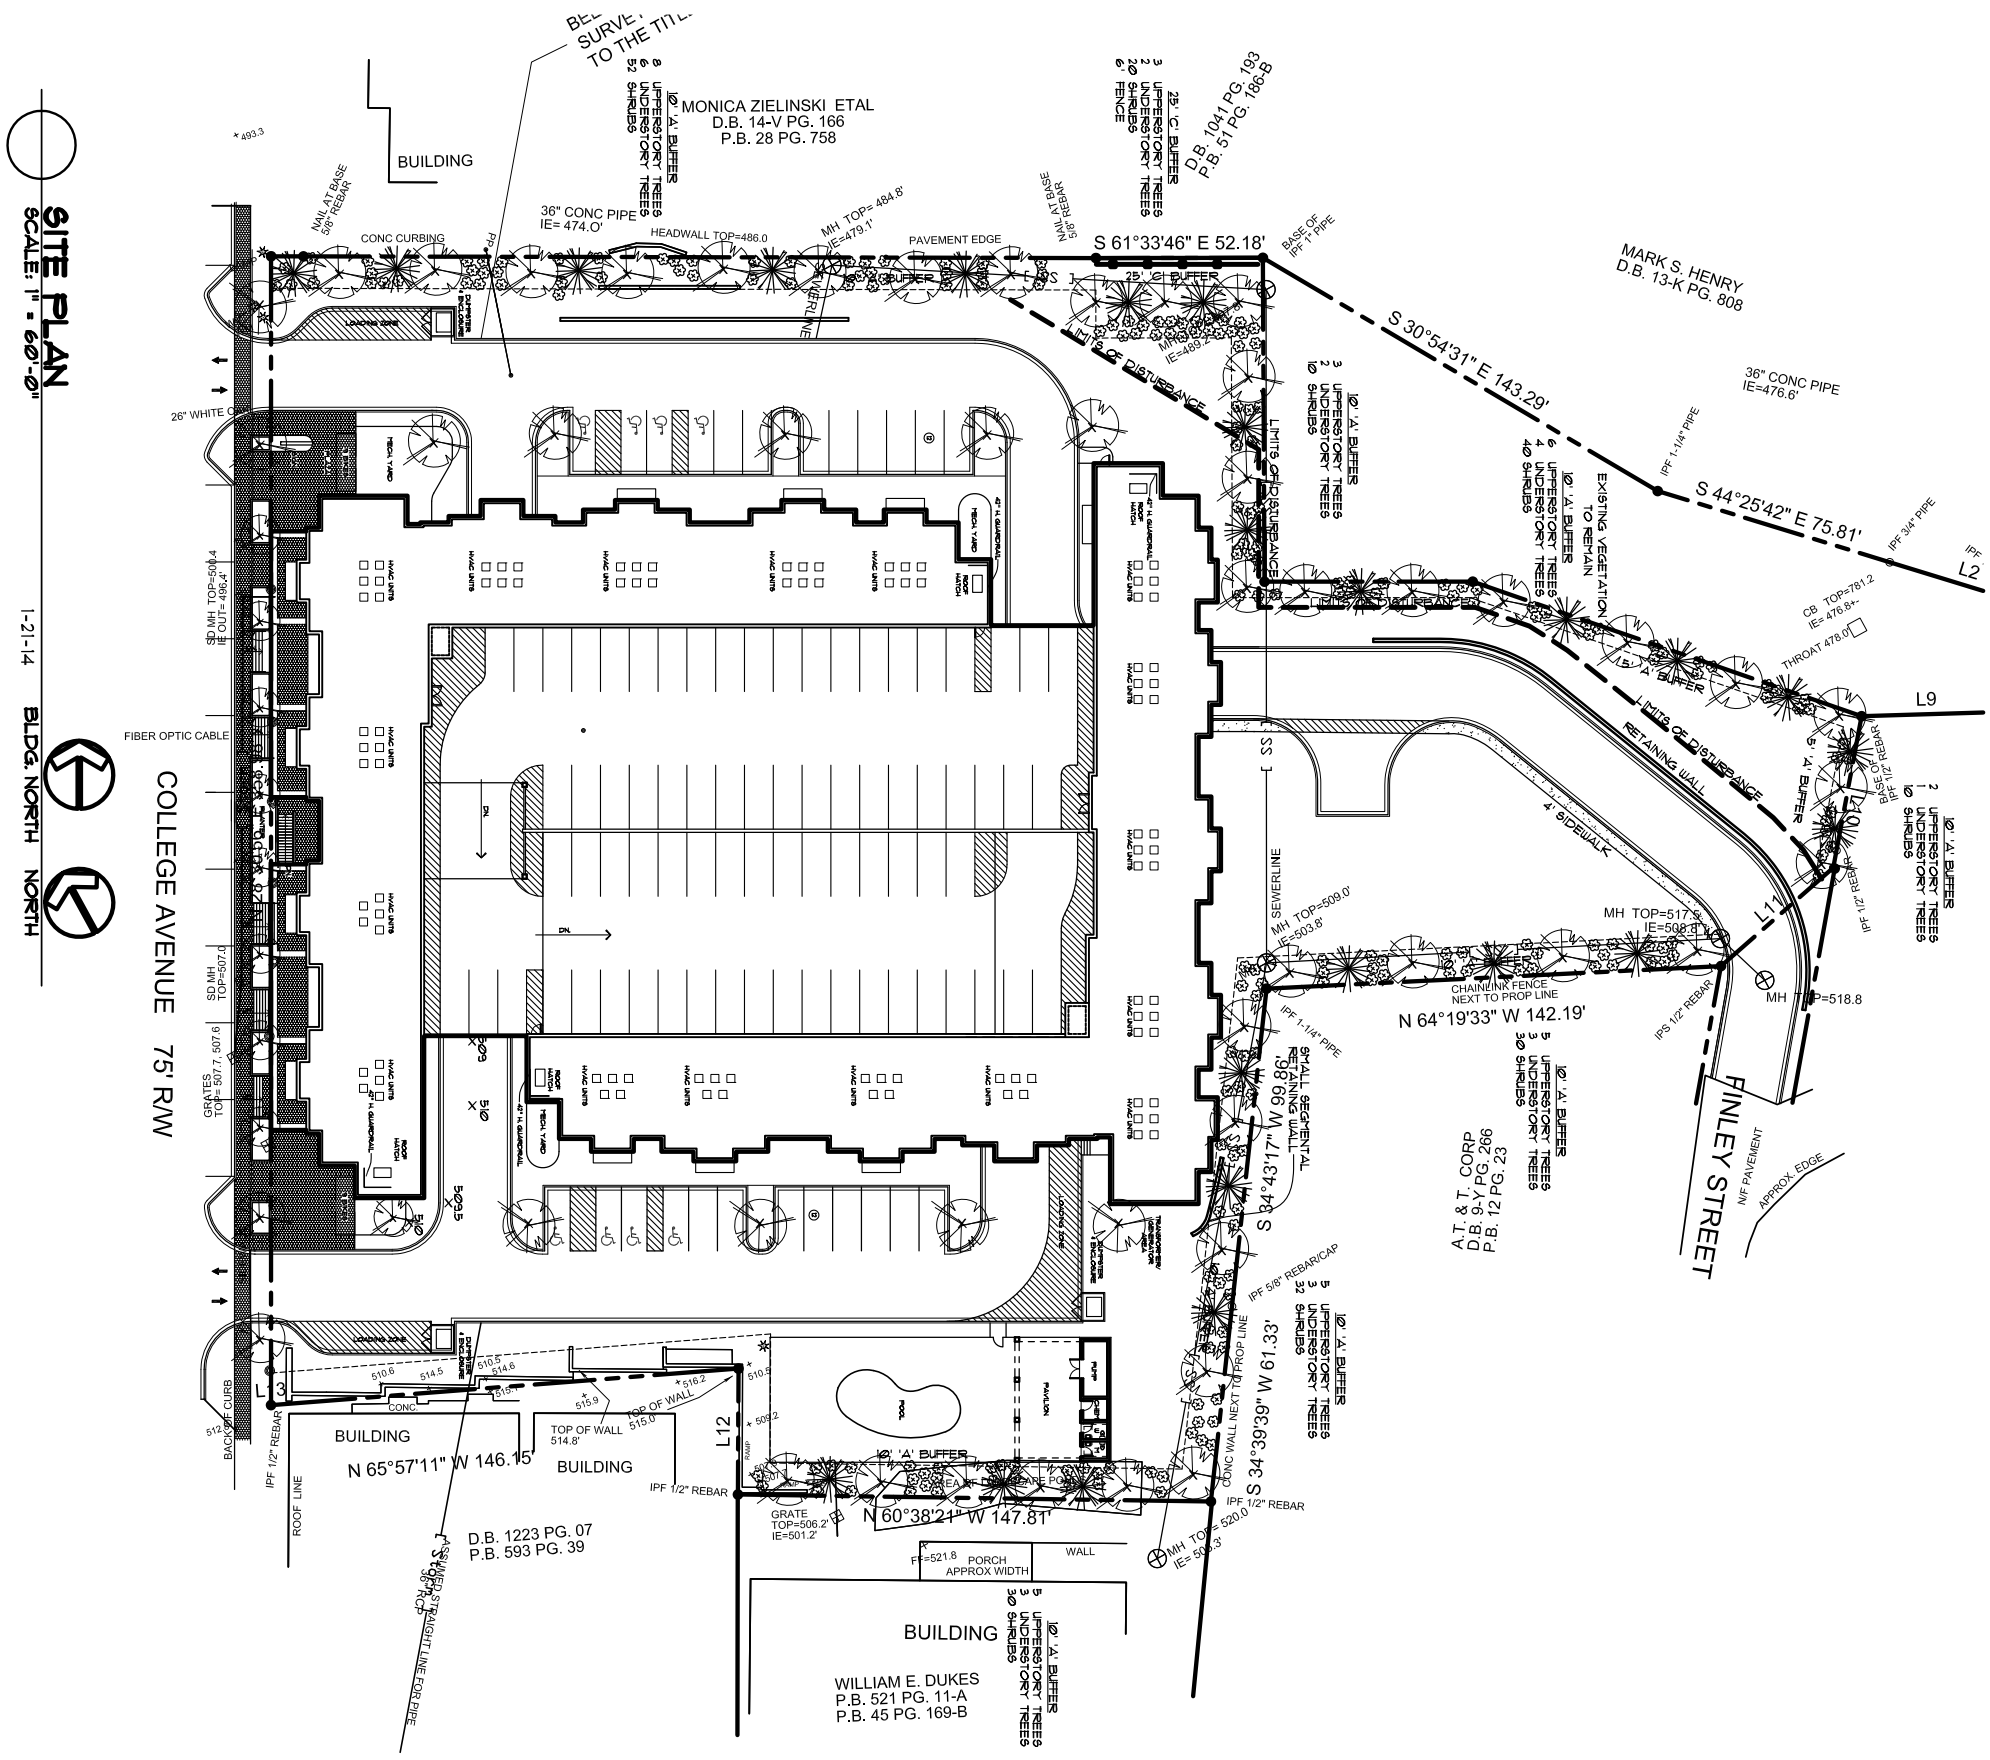

SCHEMATICS

© 2013

trehel corporation
the better building process
discern ▪ design ▪ deliver

Signature ARCHITECTS
P.O. Box 686 - Clemson, SC 29633 (864)654-1263