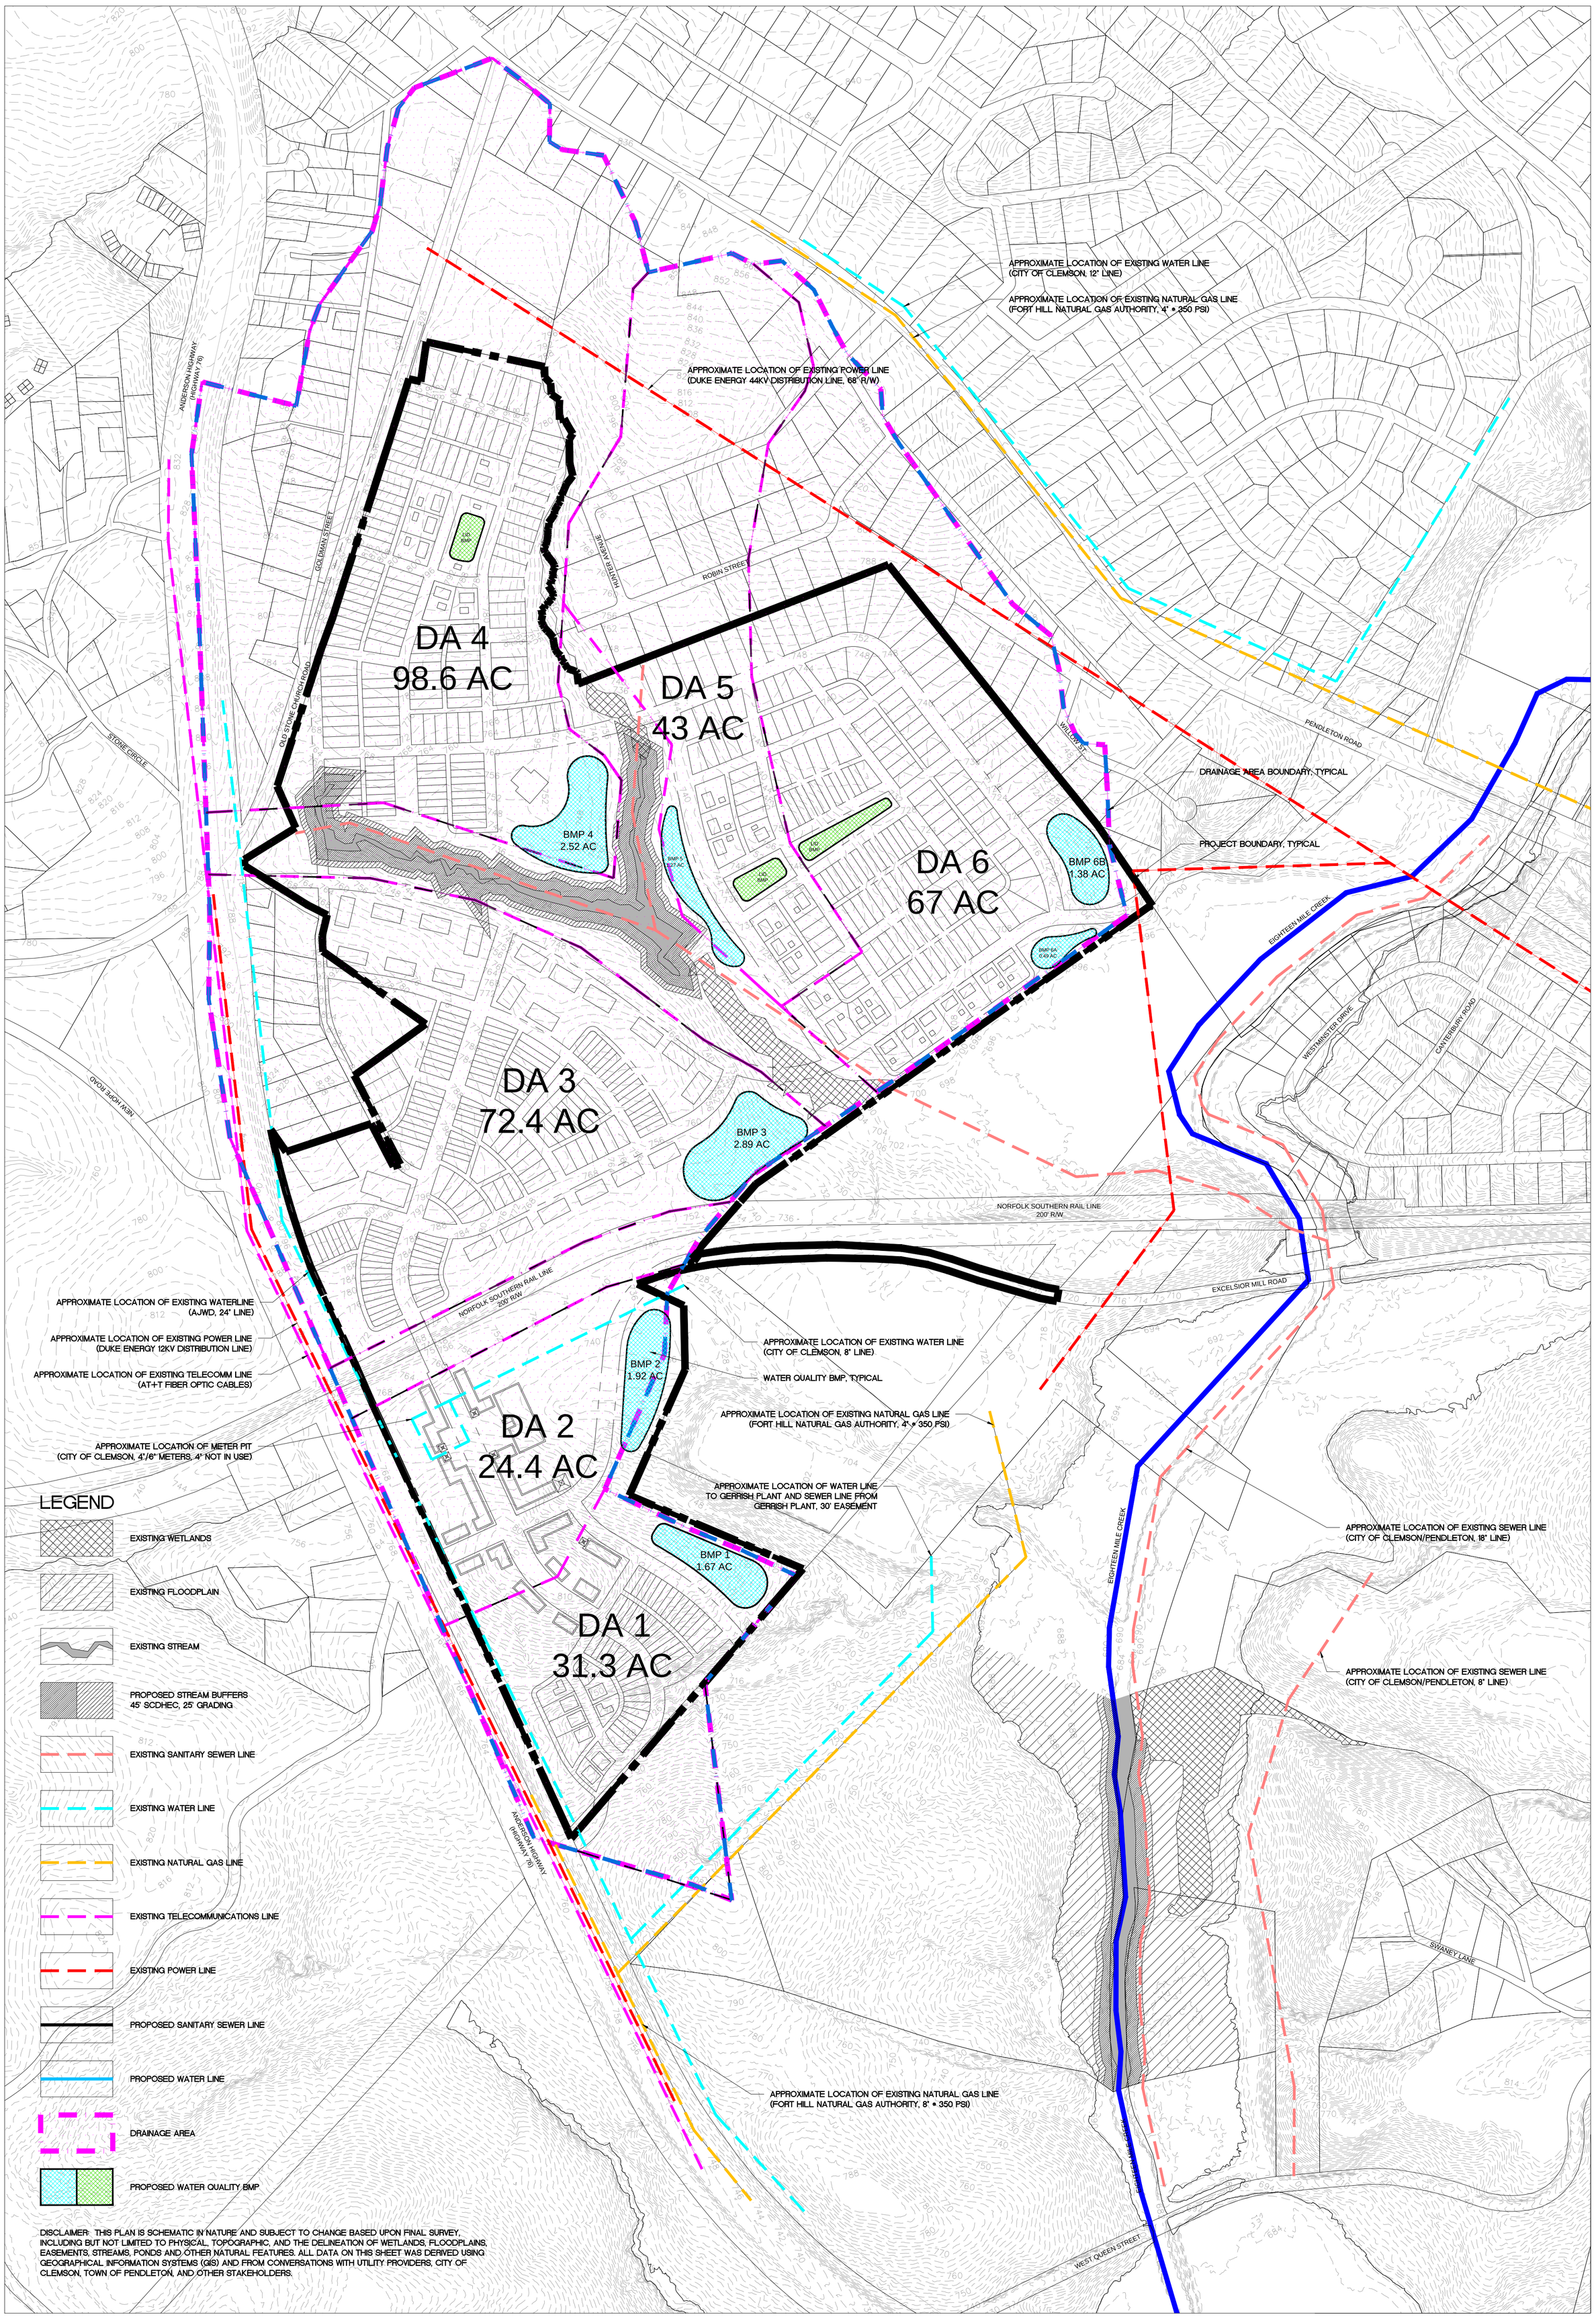

ColeJenest & Stone

THE PENDLETON TRACT

SCHEMATIC DRAINAGE AREA MAP

PACOLET MILLIKEN ENTERPRISES, INC.

Project No. 4416 Issued 11.02.15

SCALE: 1"=300'

0 150' 300' 600'

N