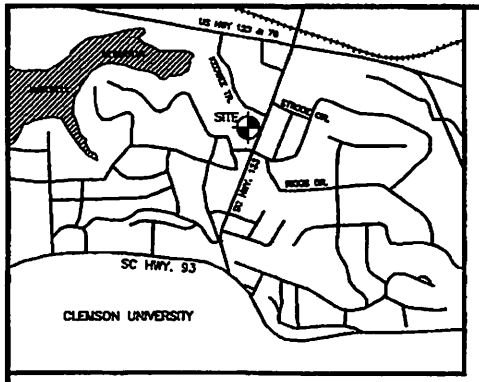

LOCATION MAP *NOT TO SCALE*

EXEMPTION FROM REVIEW PROCESS
THIS PLAT IS A RESURVEY OF AN EXISTING LOT OF RECORD WITH NO CHANGES TO EXISTING LOT LINES.

WILLIAM G. CAVEDO S.C. REGISTERED LANDSURVEYOR #12235

0' 50' 100' 150'

BEVERLY S. SHULER AS TRUSTEE

I HEREBY STATE TO THE BEST OF MY KNOWLEDGE, INFORMATION AND BELIEF, THE SURVEY SHOWN HEREON WAS MADE IN A ACCORDANCE WITH REQUIREMENTS OF THE MINIMUM STANDARDS MANUAL FOR THE PRACTICE OF LAND SURVEYING IN SOUTH CAROLINA AND MEETS OR EXCEEDS THE REQUIREMENTS FOR A CLASS "B" SURVEY AS SPECIFIED THEREIN.THERE ARE NO ENCROACHMENTS, PROJECTIONS OR SETBACKS AFFECTING THE PROPERTY OTHER THAN SHOWN.

I HEREBY CERTIFY THAT THE MEASUREMENTS AS SHOWN ARE CORRECT: THAT THE RELATIVE ERROR OF THIS SURVEY IS LESS THAN 1 : 7500 ; THAT THE AREA WAS DETERMINED BY D.M.D. METHOD; THAT THERE ARE NO ENCROACHMENTS OR PROJECTIONS EXCEPT AS SHOWN; AND, THAT THE PROPERTY IS NOT LOCATED IN A FLOOD HAZARD AREA.

S.C. REG. L.S. NO. 12235

STATE OF SOUTH CAROLINA
COUNTY OF PICKENS

TOWNSHIP OF CENTRAL
CITY OF CLEMSON
TAX MAP NO.: 4044-16-83-0308

PLAT OF 1.24 ACRES OF LAND SURVEYED AT THE REQUEST OF

BEVERLY S. SHULER

PLAT SLIDE
REFERENCES: DEED BOOK AS NOTED SCALE: 1" = 50' DATE: NOVEMBER 21, 2008
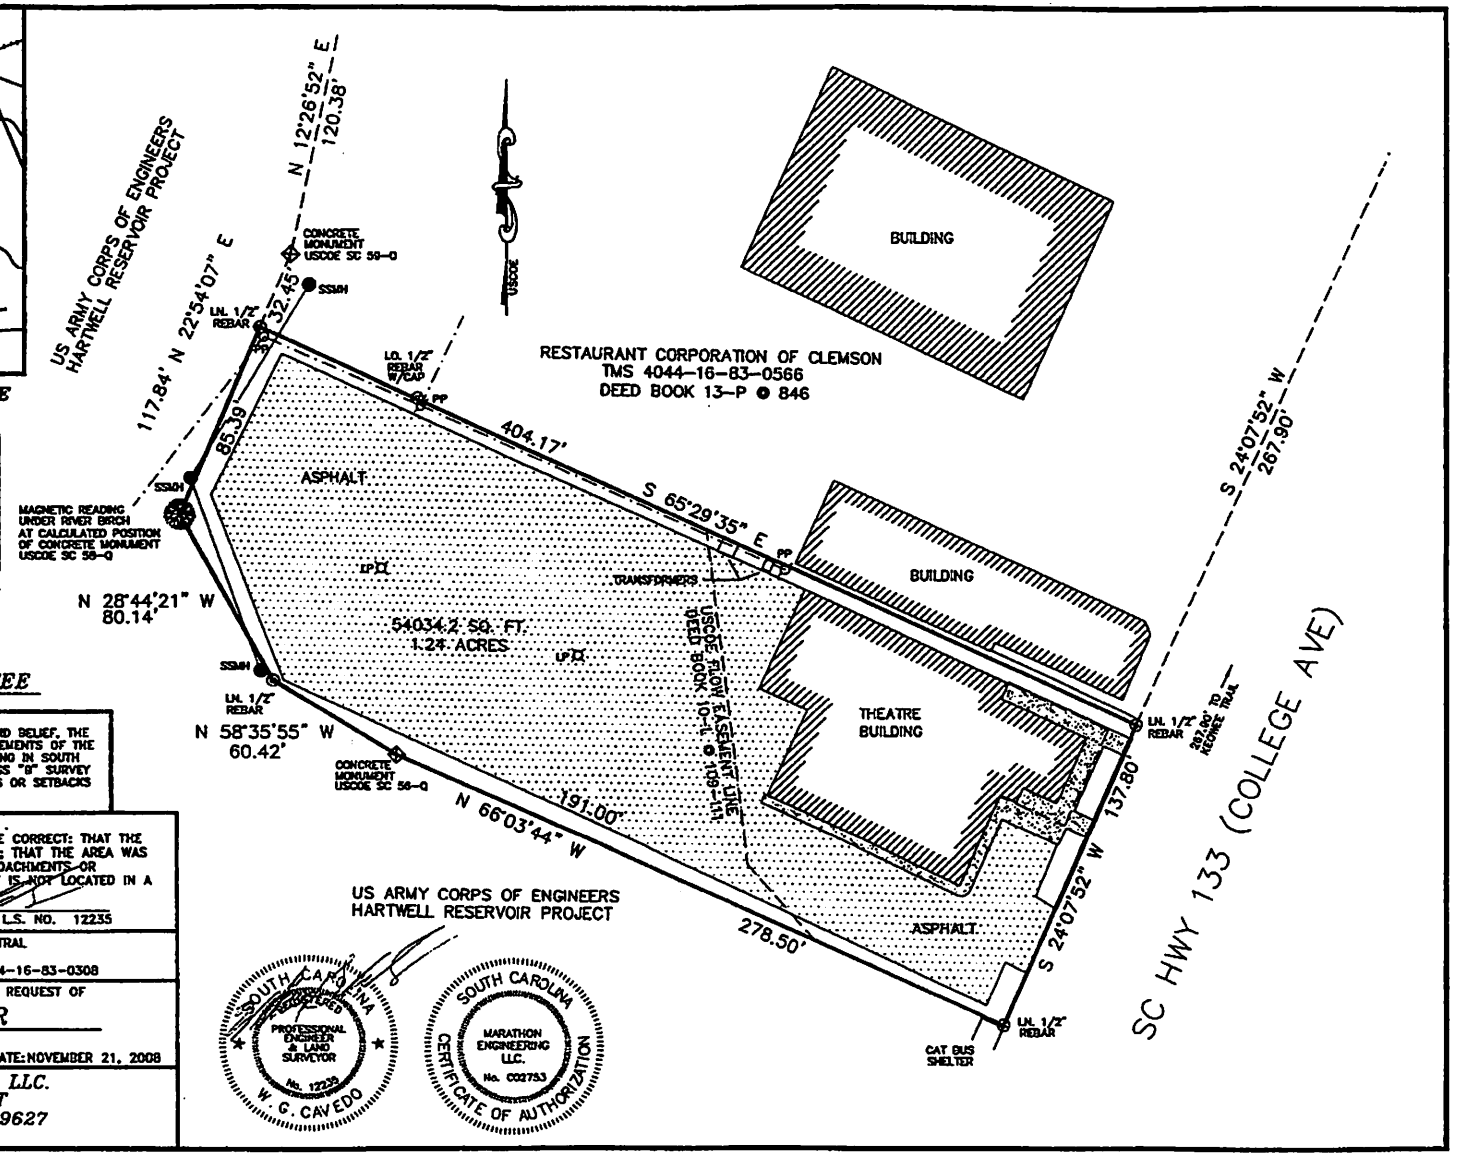
MARATHON ENGINEERING, LLC.
1513 ANDERSON STREET
BELTON, SOUTH CAROLINA 29627
(864) 934-2833